
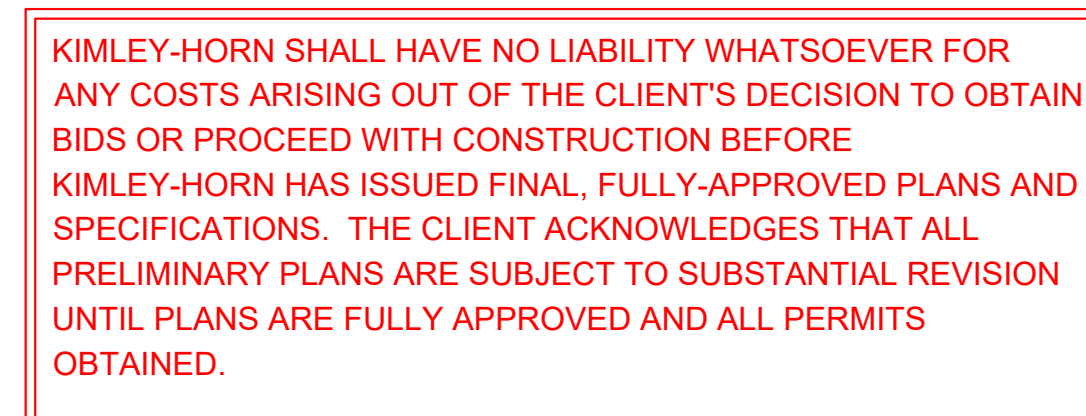


[illegible]

Kimley»»Horn
© 2025 KIMLEY-HORN AND ASSOCIATES, INC.
200 SOUTH TRYON ST. SUITE 200, CHARLOTTE, NC 28202
PHONE: 704-338-1531
WWW.KIMLEY-HORN.COM
NC LICENSE #F-0102

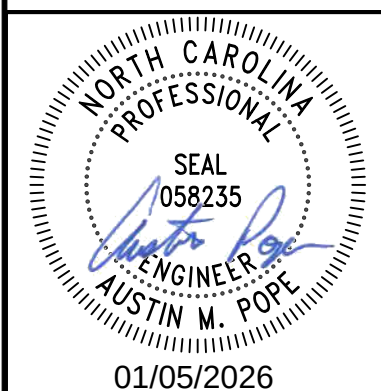

KH PROJECT 012826085	DATE 01/05/2025	SCALE AS SHOWN	DESIGNED BY TTP	DRAWN BY TTP	CHECKED BY AMP
-------------------------	--------------------	----------------	-----------------	--------------	----------------

COVER SHEET



DEVELOPER: TOLL BROTHERS 9130 KINGS PARADE BLVD CHARLOTTE, NC 28273 PHONE (828) 446-0104 CONTACT: ANDREW LOFTIN	ENGINEER: KIMLEY-HORN AND ASSOCIATES, INC. 532 PATTERSON AVENUE SUITE 106 MOORESVILLE, NORTH CAROLINA 28115 PHONE (880) 346-6746 CONTACT: AUSTIN POPE, P.E.	SURVEYOR: ESE CONSULTANTS 1140 VIRGINA DR. FORT WASHINGTON, PA 19034 PHONE (215) 914-2050	SEPTIC: PIEDMONT ENVIRONMENTAL ASSOCIATES, P.A. 216 SOUTH SWING ROAD GREENSBORO, NORTH CAROLINA 27409 PHONE (336) 215-88220 CONTACT: JIM BEESON
---	--	--	---

**GEOMETRIC
CONTROL**




HORIZONTAL DATUM:
NAD 83 (2011)

VERTICAL DATUM:
NAVD 88

DRAWING UNITS:
U.S. SURVEY FEET



Know what's below.
Call before you dig.

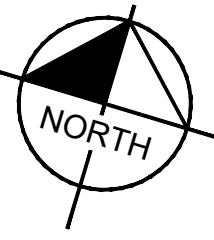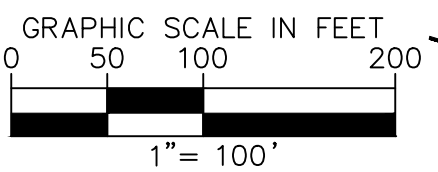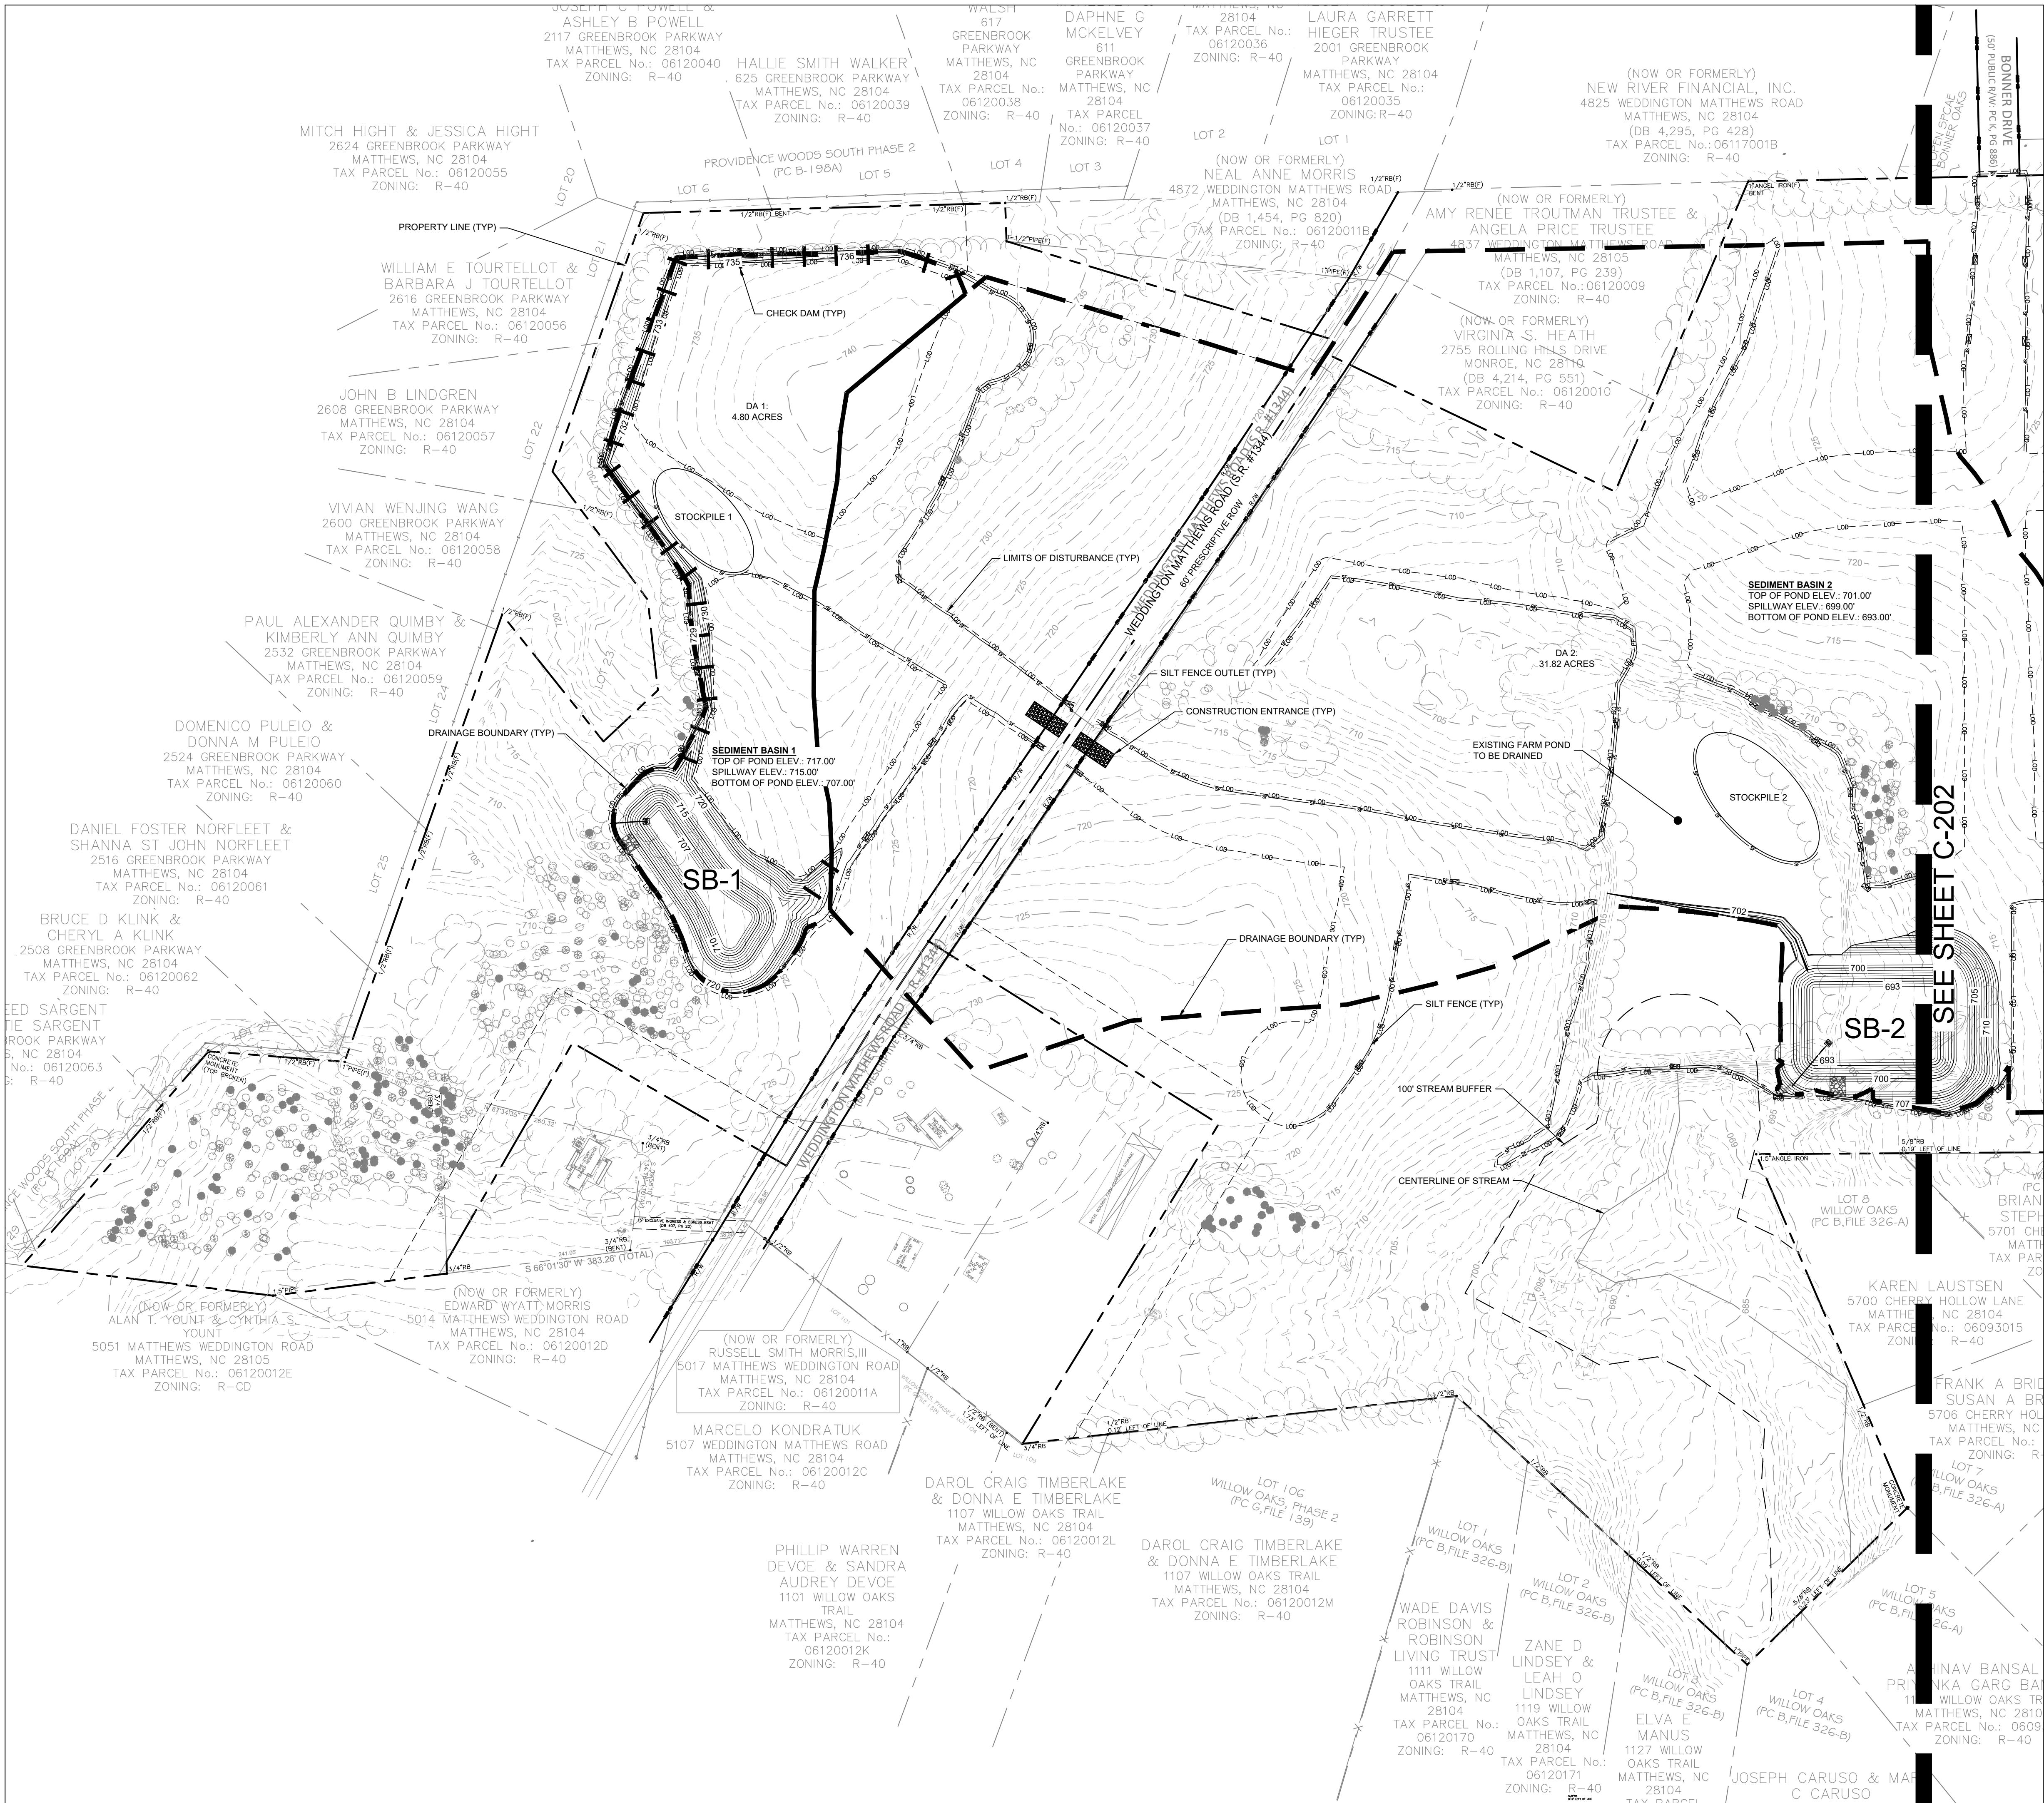

KH PROJECT 012826085		DATE 01/05/2025	SCALE AS SHOWN	DESIGNED BY TTF	DRAWN BY TTF	CHECKED BY AMP
EROSION CONTROL PLAN - PHASE 1						
MORRIS FARM PREPARED FOR TOLL BROTHERS, INC. NORTH CAROLINA WEDDINGTON						
SHEET NUMBER C-201						
REVISIONS						BY DATE
No.						



© 2025 KIMLEY-HORN AND ASSOCIATES, INC.
200 SOUTH TRYON ST. SUITE 200, CHARLOTTE, NC 28202
PHONE 704-333-5131
WWW.KIMLEY-HORN.COM
NC LICENSE #F-5102




01/05/2026



This document, together with the reports and designs presented herein, is intended solely for the specific purpose and client for which it was prepared. Review of and reliance on this document without written authorization and adaptation by Kimley-Horn and Associates, Inc. shall be without liability to Kimley-Horn and Associates, Inc.

KH PROJECT 012826085		DATE 01/05/2025		SCALE AS SHOWN		DESIGNED BY TTF		DRAWN BY TTF		CHECKED BY AMP	
KH PROJECT 012826085		DATE 01/05/2025		SCALE AS SHOWN		DESIGNED BY TTF		DRAWN BY TTF		CHECKED BY AMP	
EROSION CONTROL PLAN - PHASE 1											
MORRIS FARM PREPARED FOR TOLL BROTHERS, INC. NORTH CAROLINA WEDDINGTON											
SHEET NUMBER C-202											

© 2025 KIMLEY-HORN AND ASSOCIATES, INC.
200 SOUTH TRYON ST. SUITE 200, CHARLOTTE, NC 28202
PHONE: 704-333-5131
WWW.KIMLEY-HORN.COM
NC LICENSE #F-5102

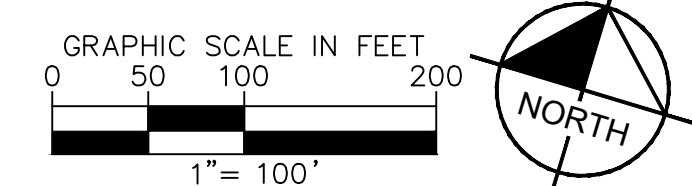


	SEPTIC TANK
	SUPPLY LINE
	INITIAL AREA
	REPAIR AREA
	REPAIR AREA



Know what's below.
Call before you dig.

© 2025 KIMLEY-HORN AND ASSOCIATES, INC.
2000 SOUTH TRYON ST, SUITE 200, CHARLOTTE, NC 28202
PHONE: 704-333-5131
WWW.KIMLEY-HORN.COM
NC LICENSE #E-0102

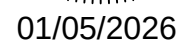



KH PROJECT	DATE
012826085	01/05/2025
SCALE	AS SHOWN
DESIGNED BY	TTTF
DRAWN BY	TTTF
CHECKED BY	AMR

SITE PLAN

MORRIS FARM

PREPARED FOR
TOLL BROTHERS, INC.

WEDDINGTON
NORTH CAROLINA[illegible]

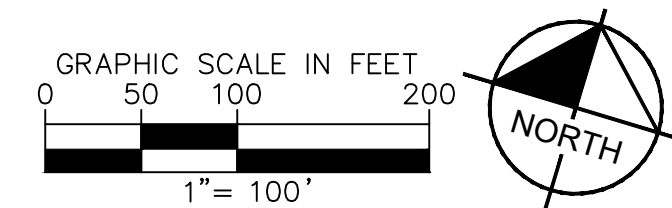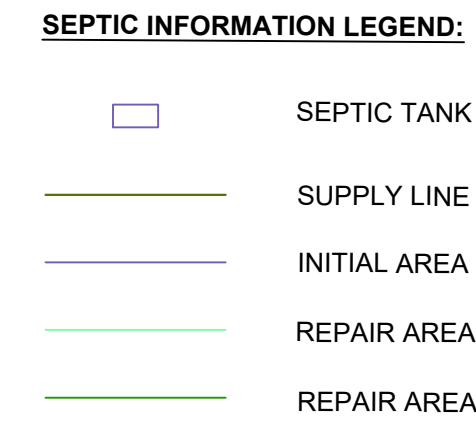


Know what's below.
Call before you dig.

[illegible]

Kimley»Horn

© 2025 KIMLEY-HORN AND ASSOCIATES, INC.
200 SOUTH TRYON ST, SUITE 200, CHARLOTTE, NC 28202
PHONE: 704-333-5131
WWW.KIMLEY-HORN.COM
NC LICENSE #F-0102

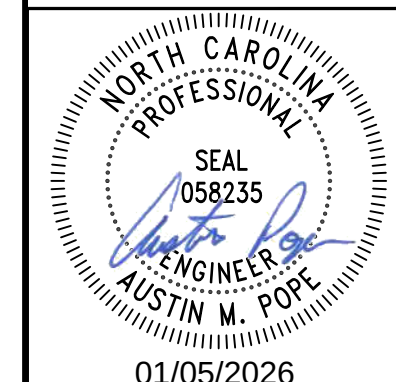

01/05/2026

KH PROJECT	SCALE	AS SHOWN
012826085	DESIGNED BY	TTF
DATE	DRAWN BY	TTF
01/05/2025	CHECKED BY	AMP

SITE PLAN

MORRIS FARM



PREPARED FOR
TOLL BROTHERS, INC.

WEDDINGTON
NORTH CAROLINA

SHEET NUMBER
C-302

MORRIS FARM
PREPARED FOR
TOLL BROTHERS, INC.
WEDDINGTON
NORTH CAROLINA









Know what's below.
Call before you dig.

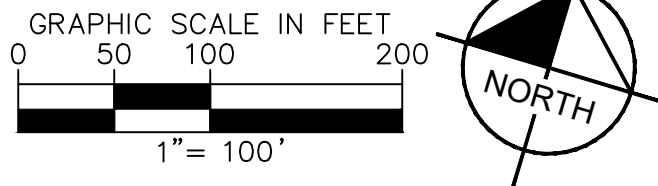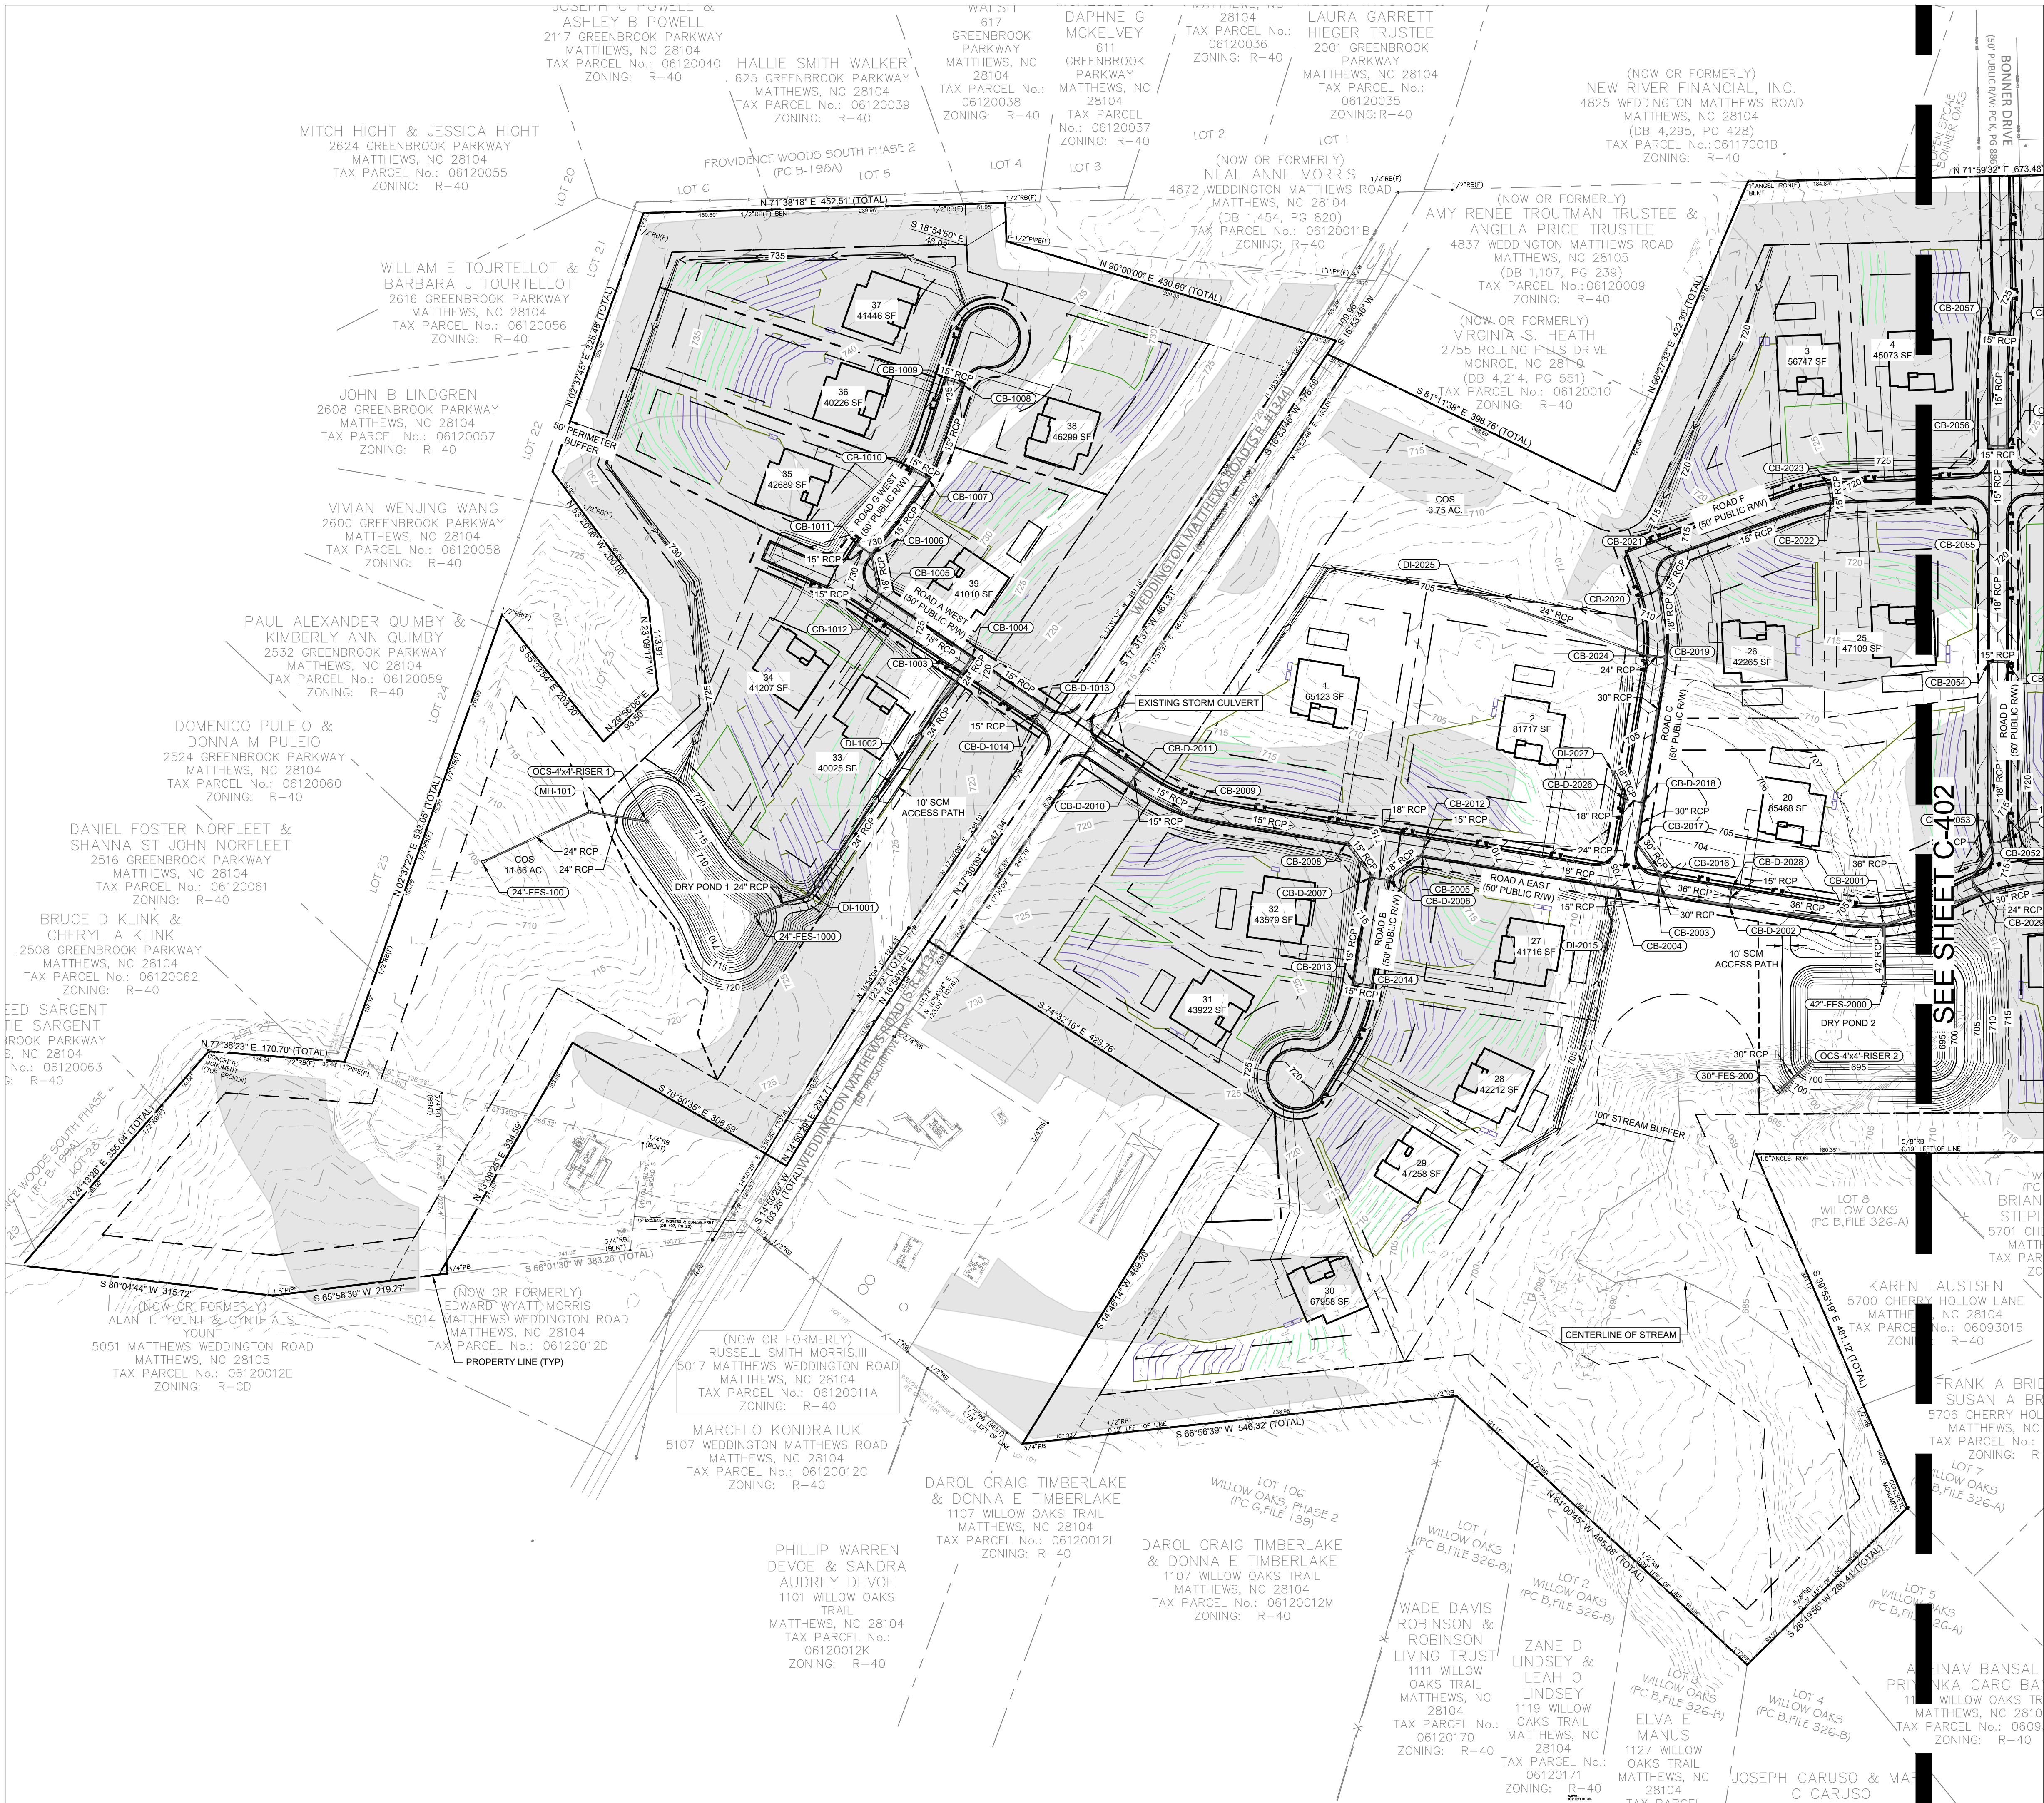

KH PROJECT 012826085		DATE 01/05/2025		SCALE AS SHOWN		DESIGNED BY TTF		DRAWN BY TTF		CHECKED BY AMP	
MORRIS FARM											
PREPARED FOR TOLL BROTHERS, INC.											
NORTH CAROLINA WEDDINGTON											
SHEET NUMBER C-401											
REVISIONS											
DATE											
BY											

© 2025 KIMLEY-HORN AND ASSOCIATES, INC.
200 SOUTH TRYON ST. SUITE 200, CHARLOTTE, NC 28202
PHONE 704-333-5131
WWW.KIMLEY-HORN.COM
NC LICENSE #F-5102

[illegible]

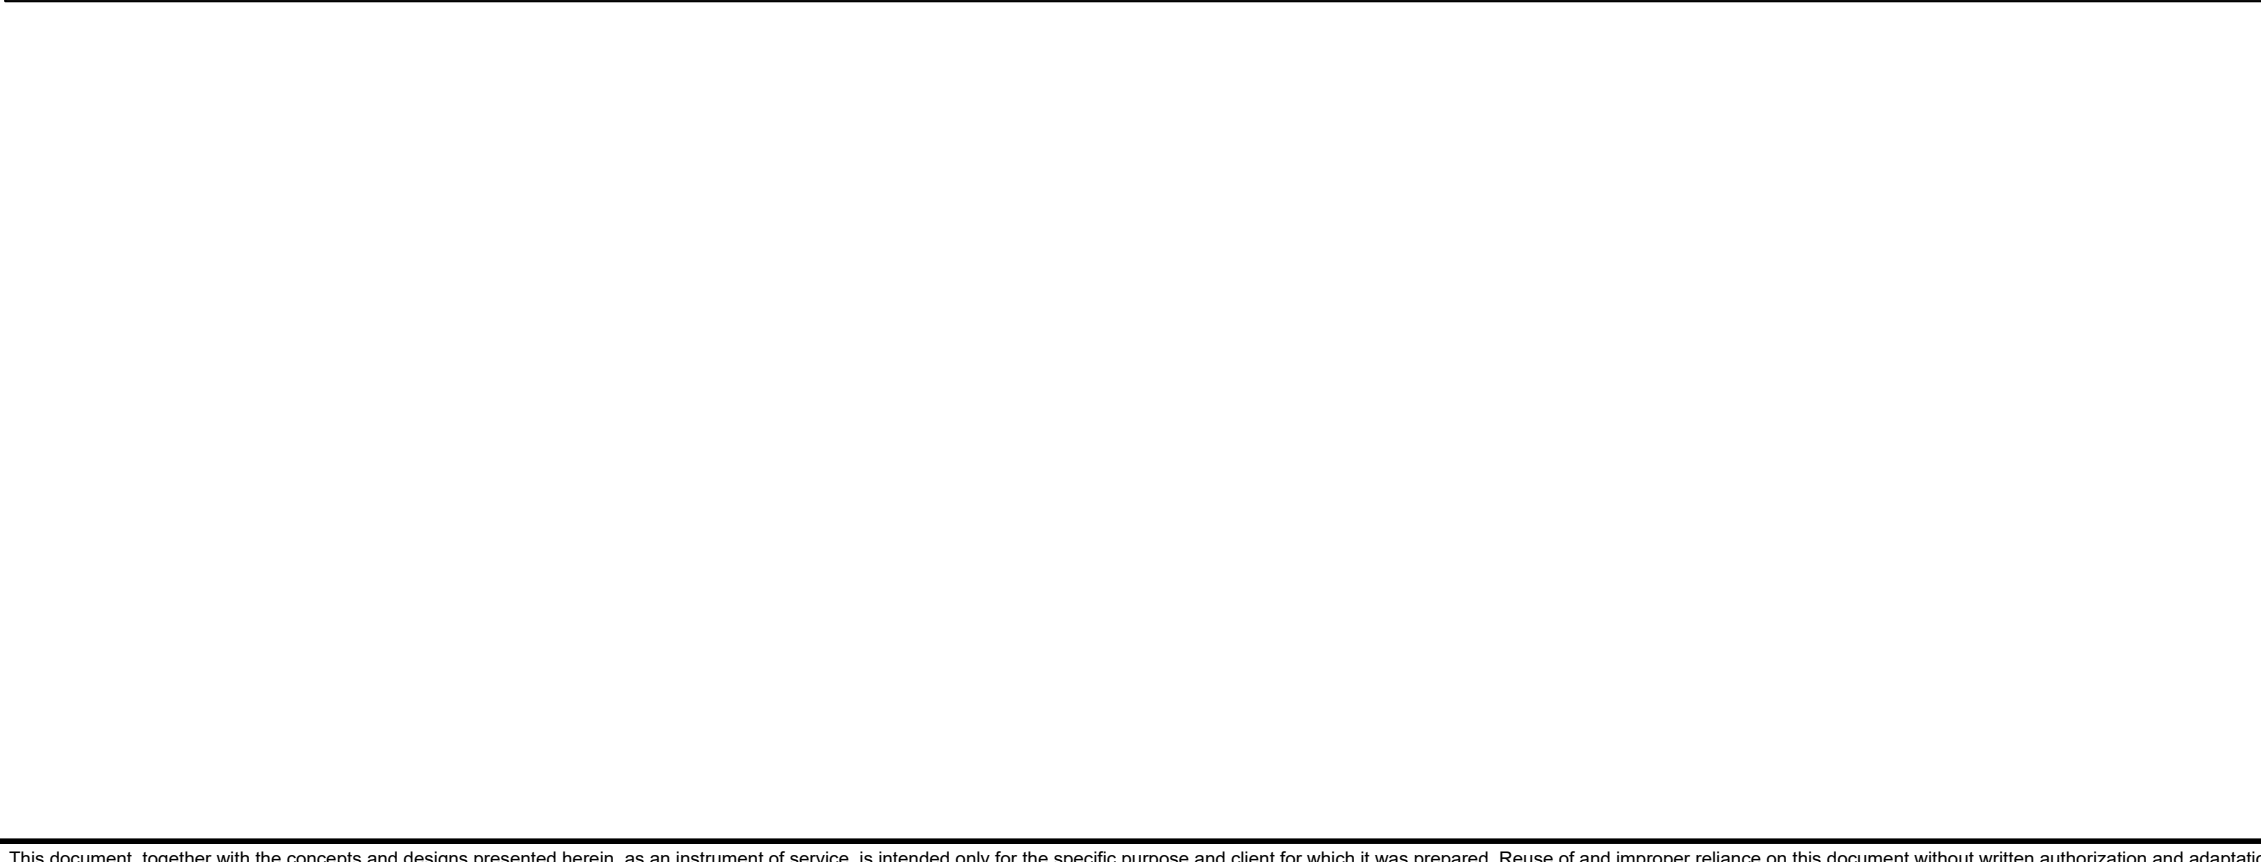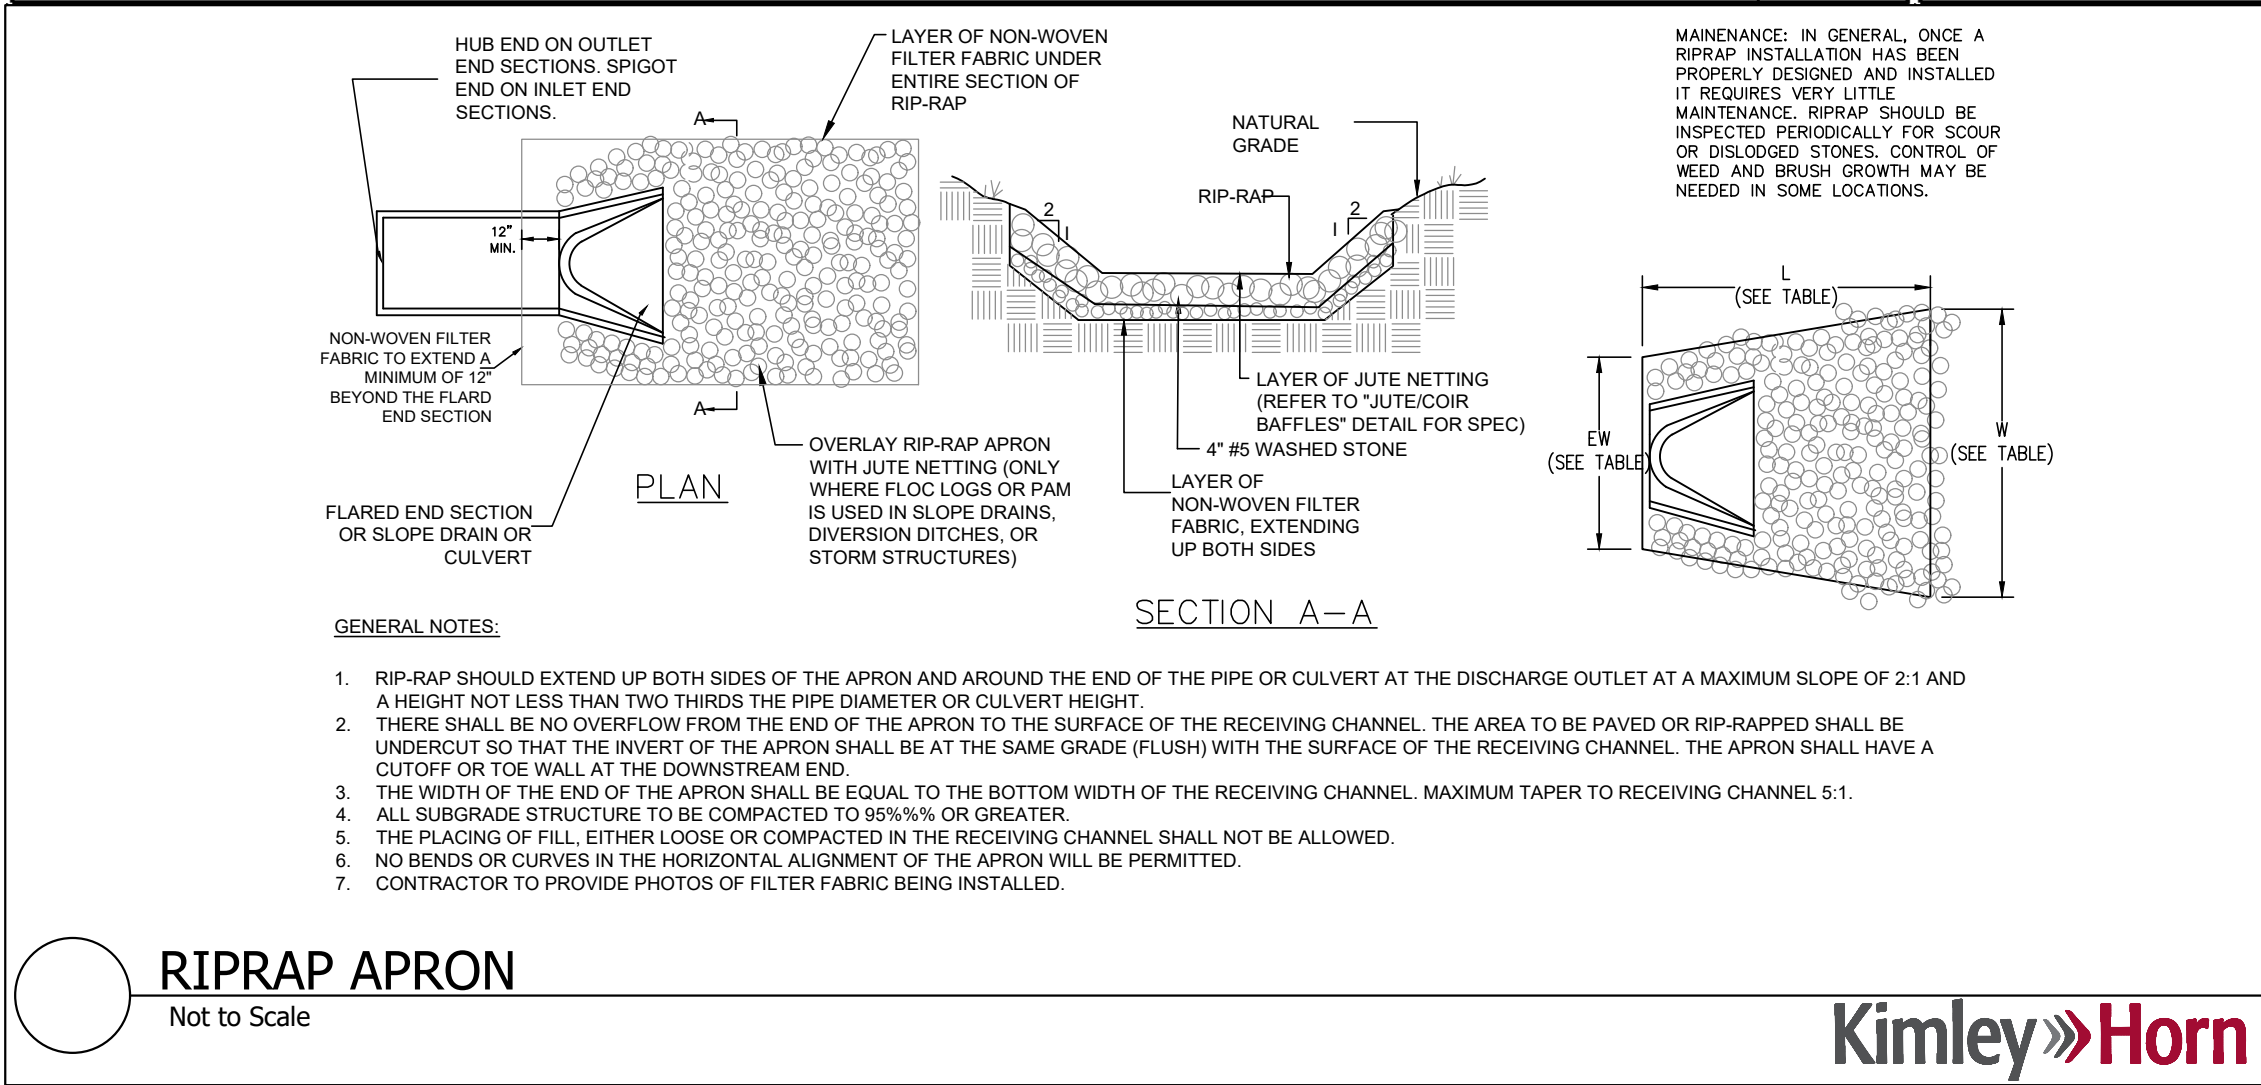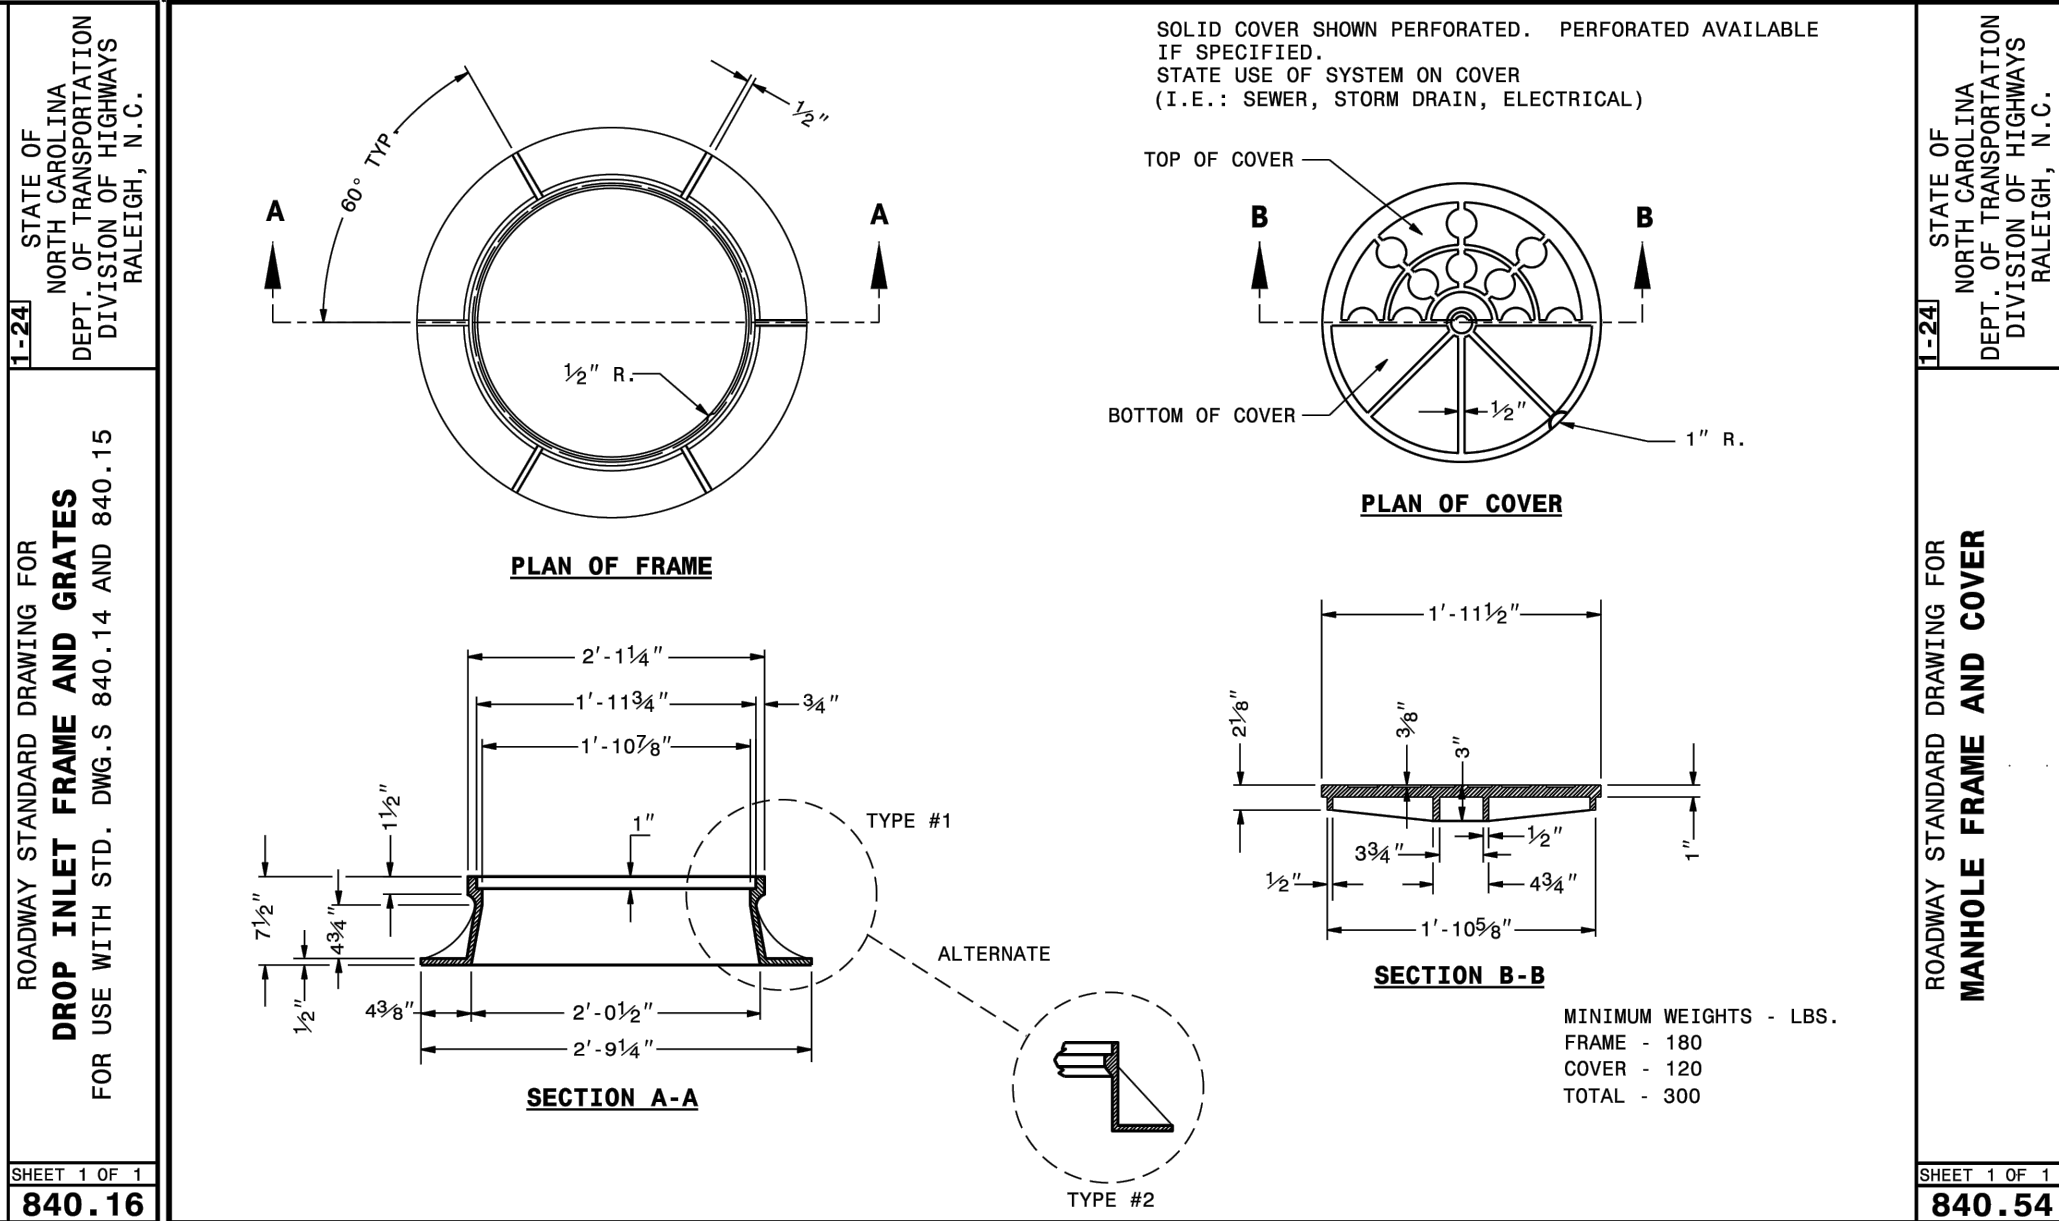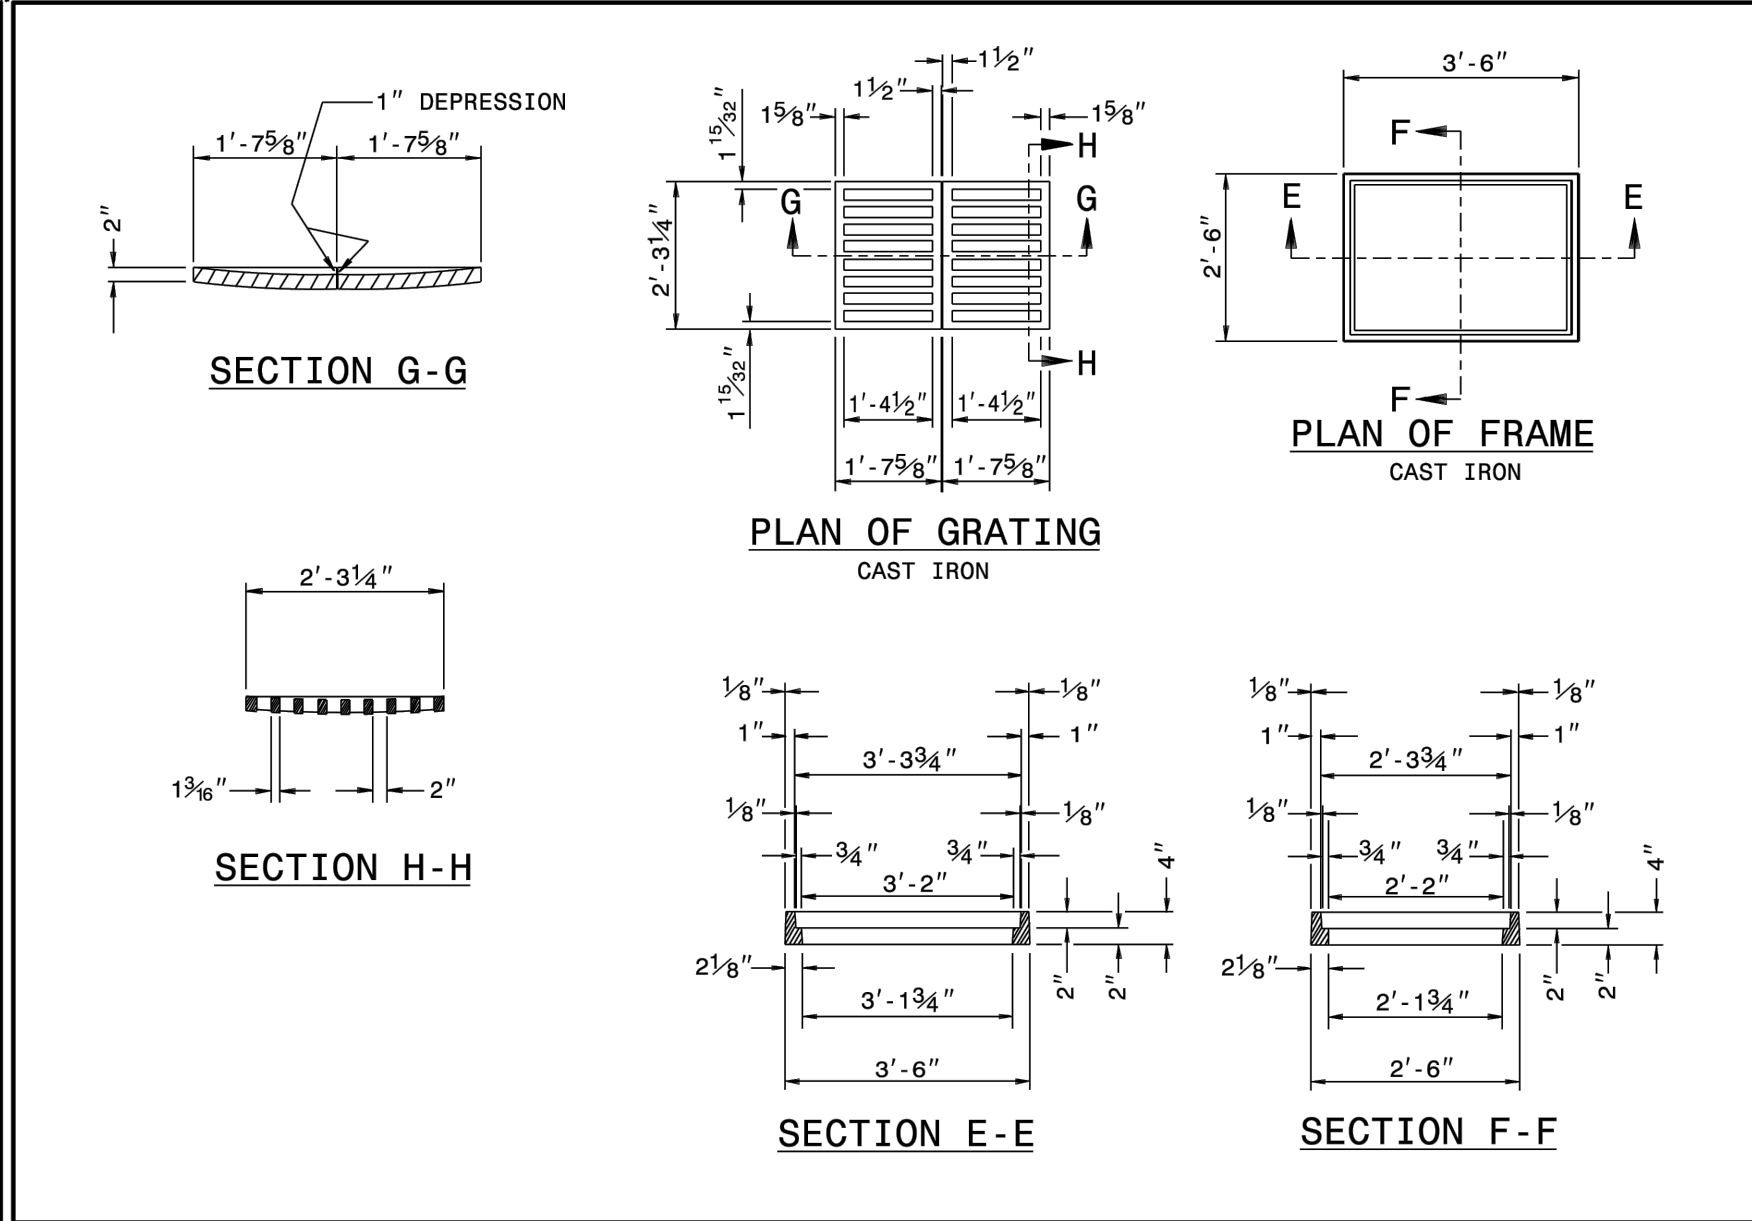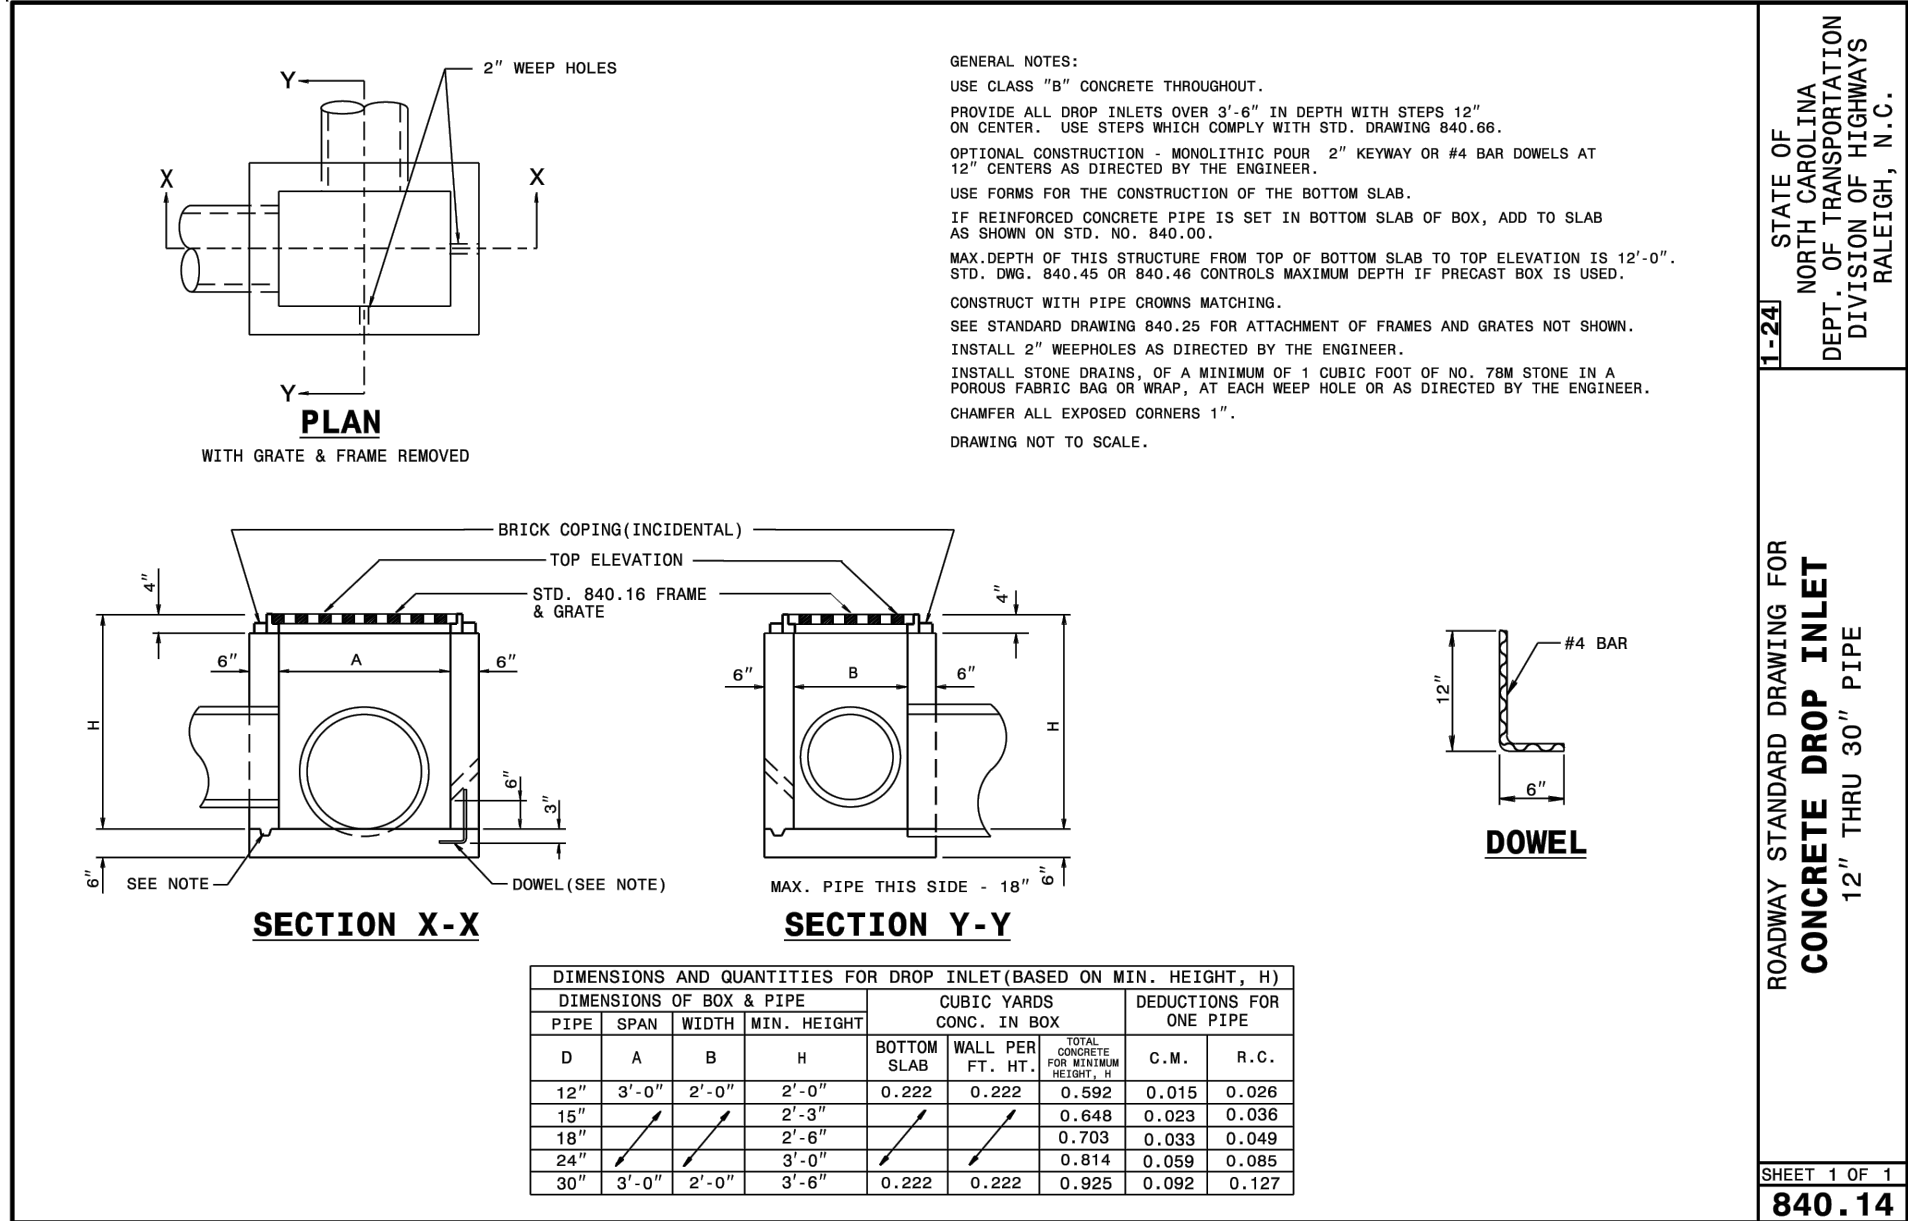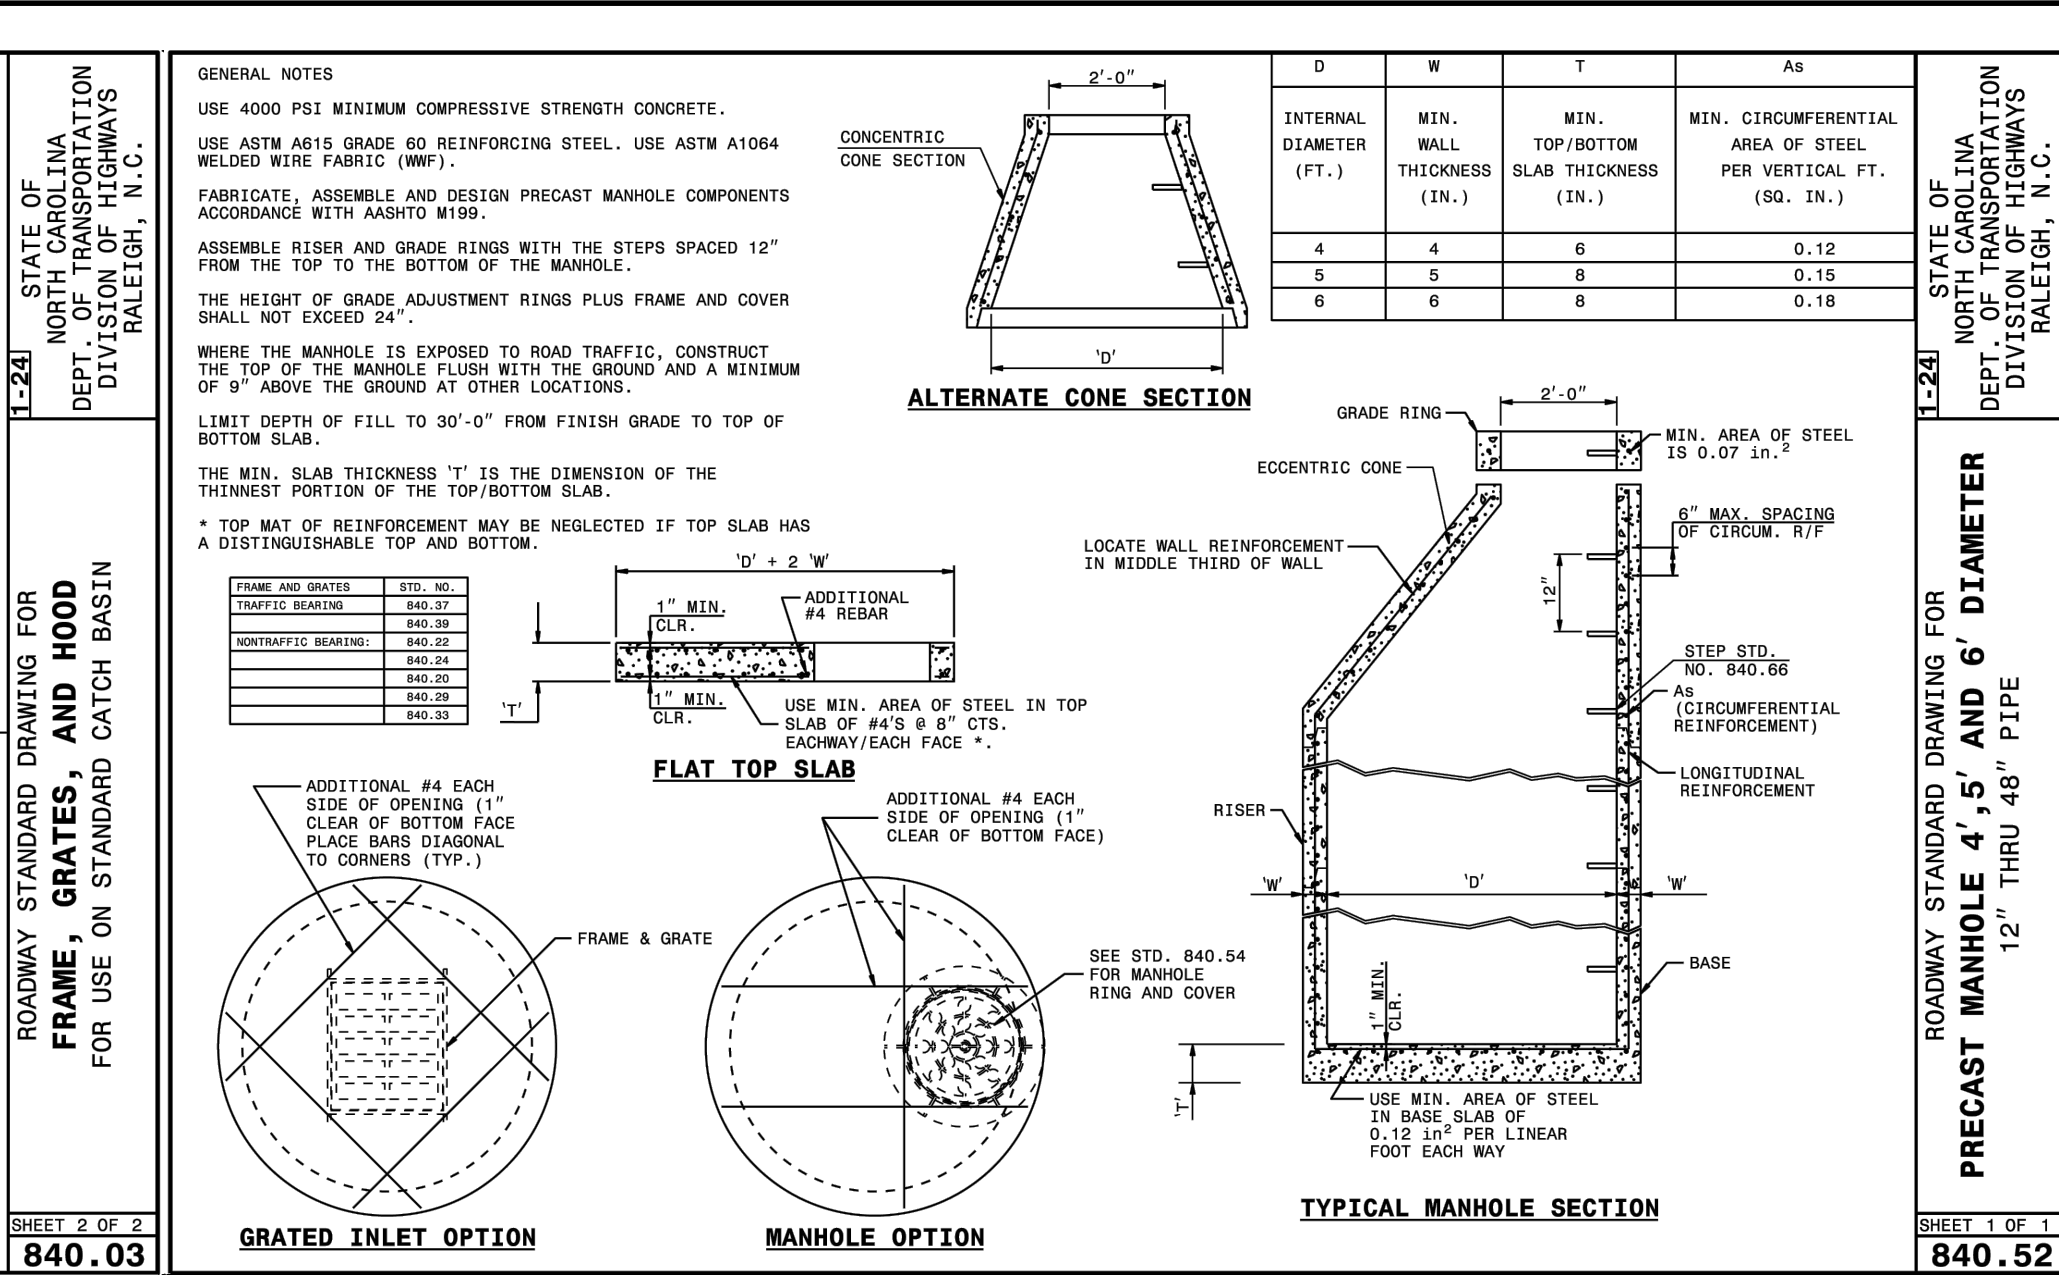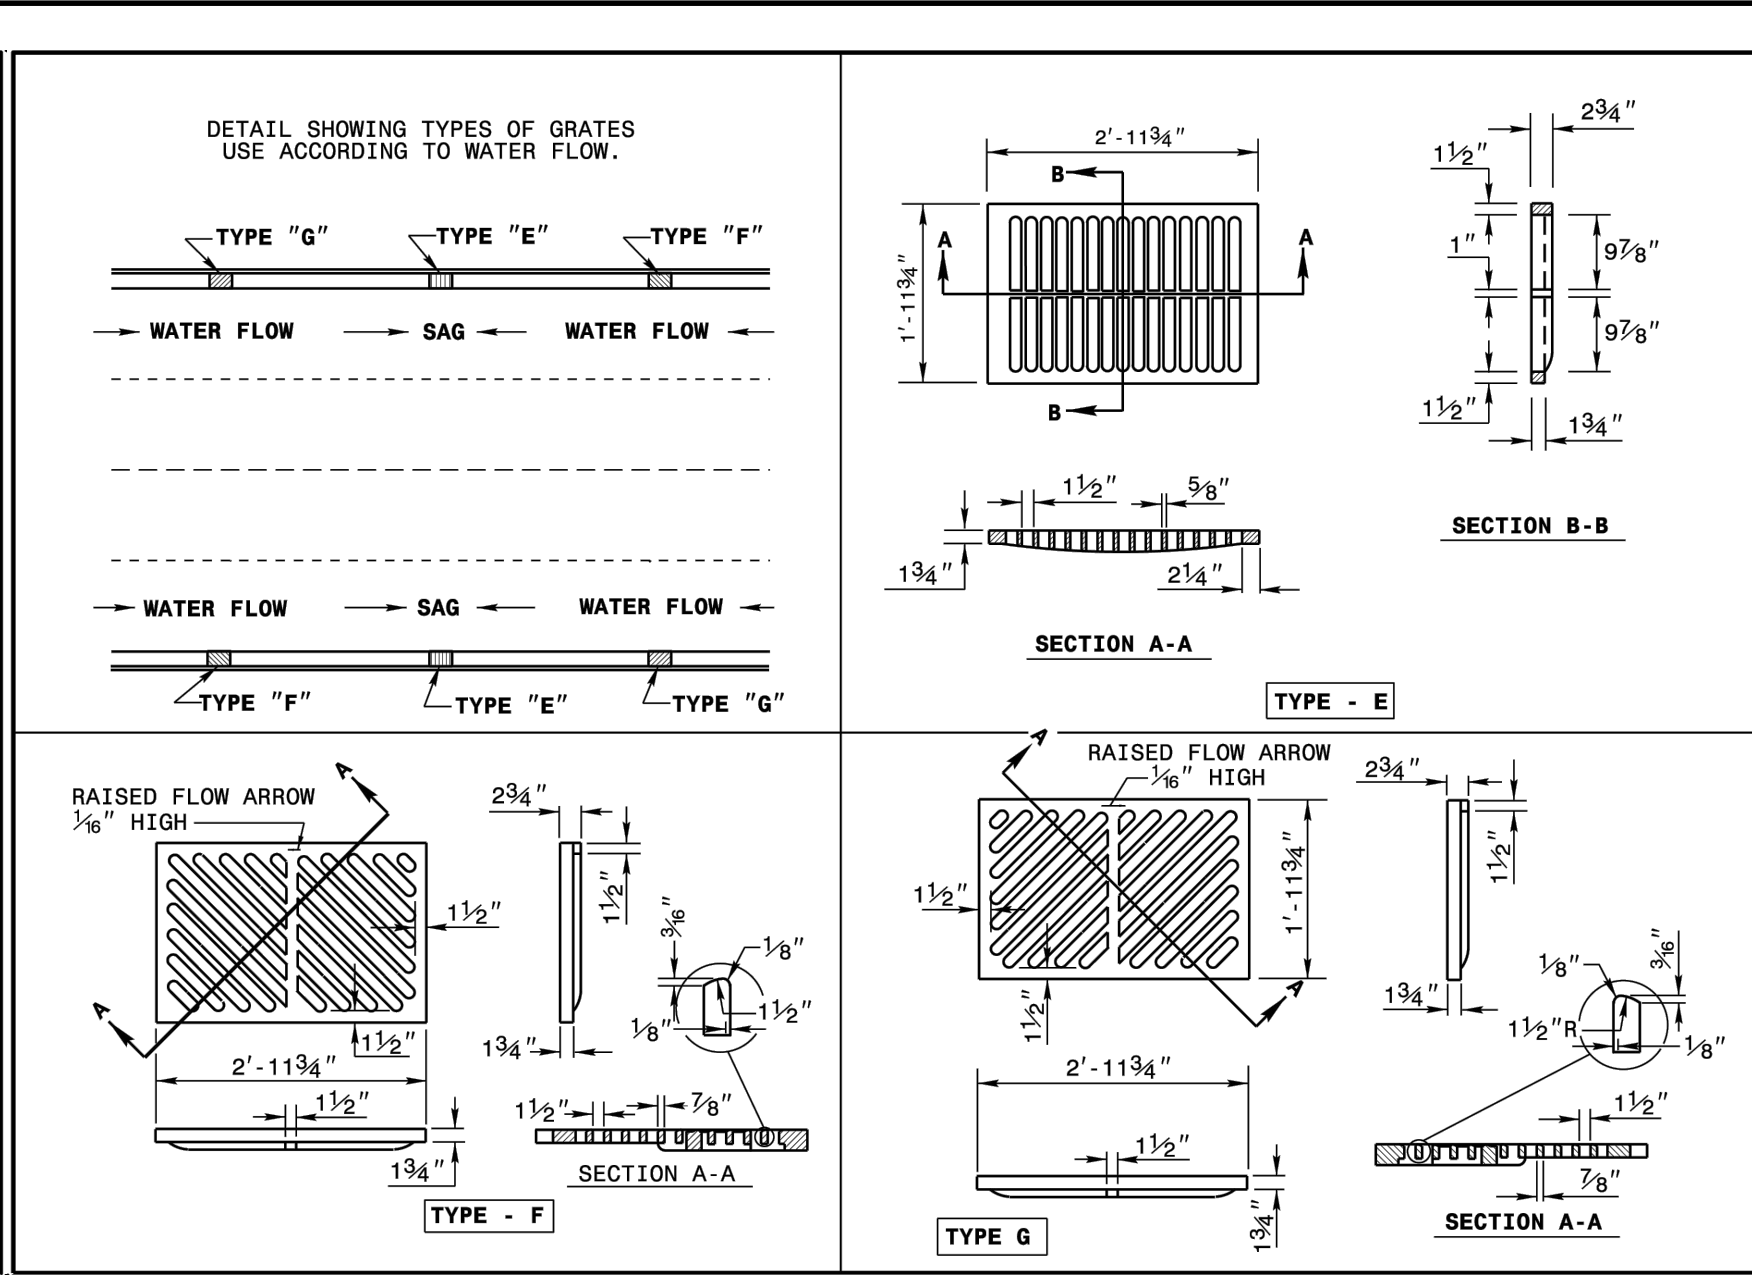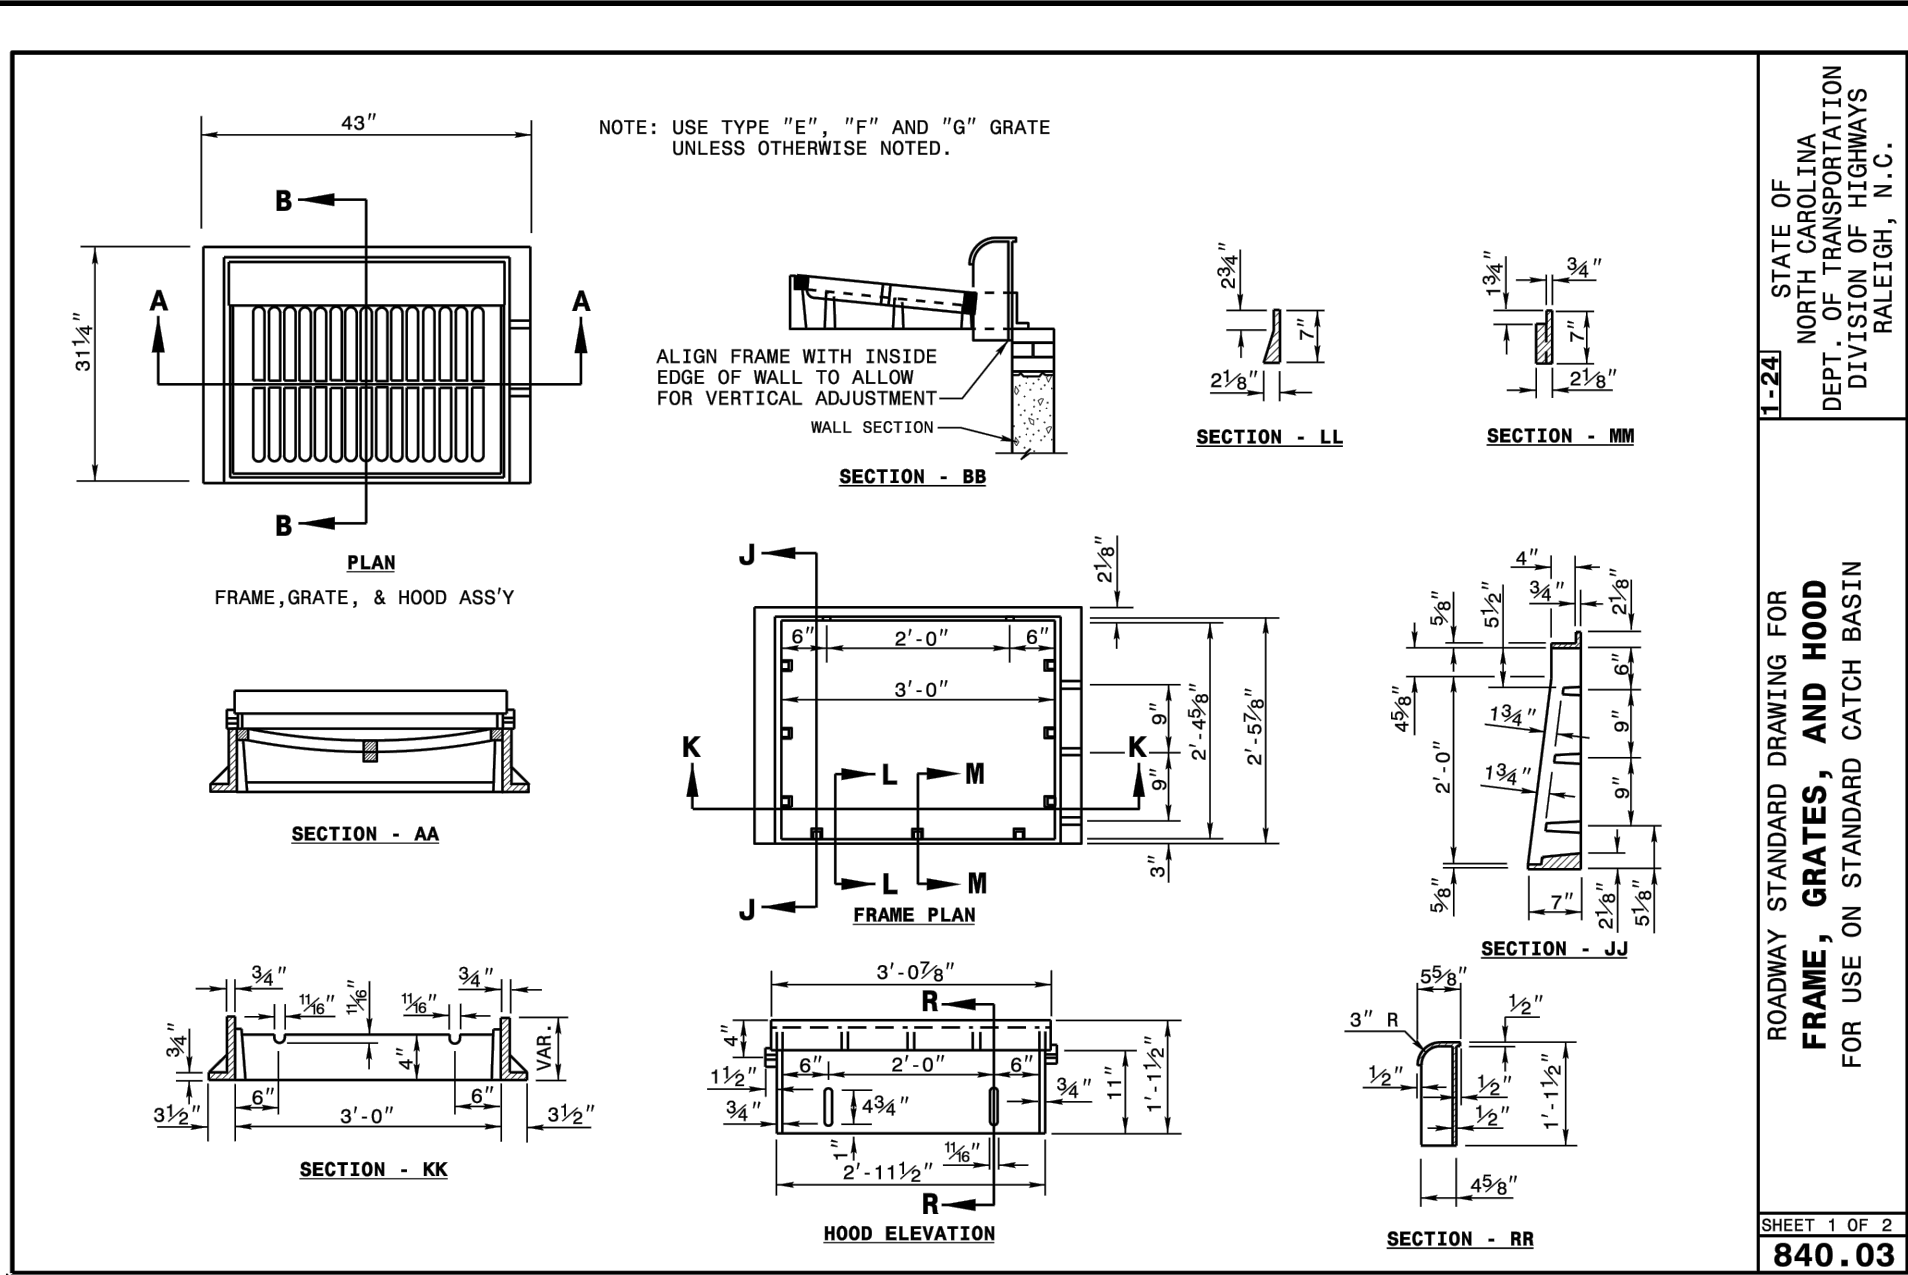

811
Know what's below.
Call before you dig.

MORRIS FARM
PREPARED FOR
TOLL BROTHERS, INC.
NORTH CAROLINA
WEDDINGTON

SHEET NUMBER
C-405




Kimley-Horn
© 2025 KIMLEY-HORN AND ASSOCIATES, INC.
200 SOUTH TRYON ST. SUITE 200, CHARLOTTE, NC 28202
PHONE: 704-353-5131
WWW.KIMLEY-HORN.COM
NC LICENSE #F-9102


01/05/2026
SEAL 058235
DESIGNED BY TTF
DRAWN BY TTF
CHECKED BY AMP

DATE 01/05/2025
SCALE AS SHOWN
KH PROJECT 012826085

REVISIONS
No.



DATE

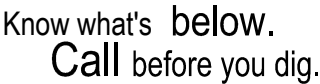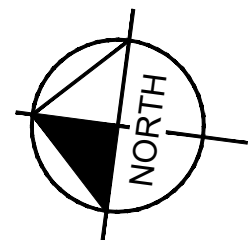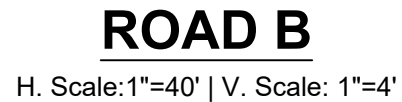[illegible]

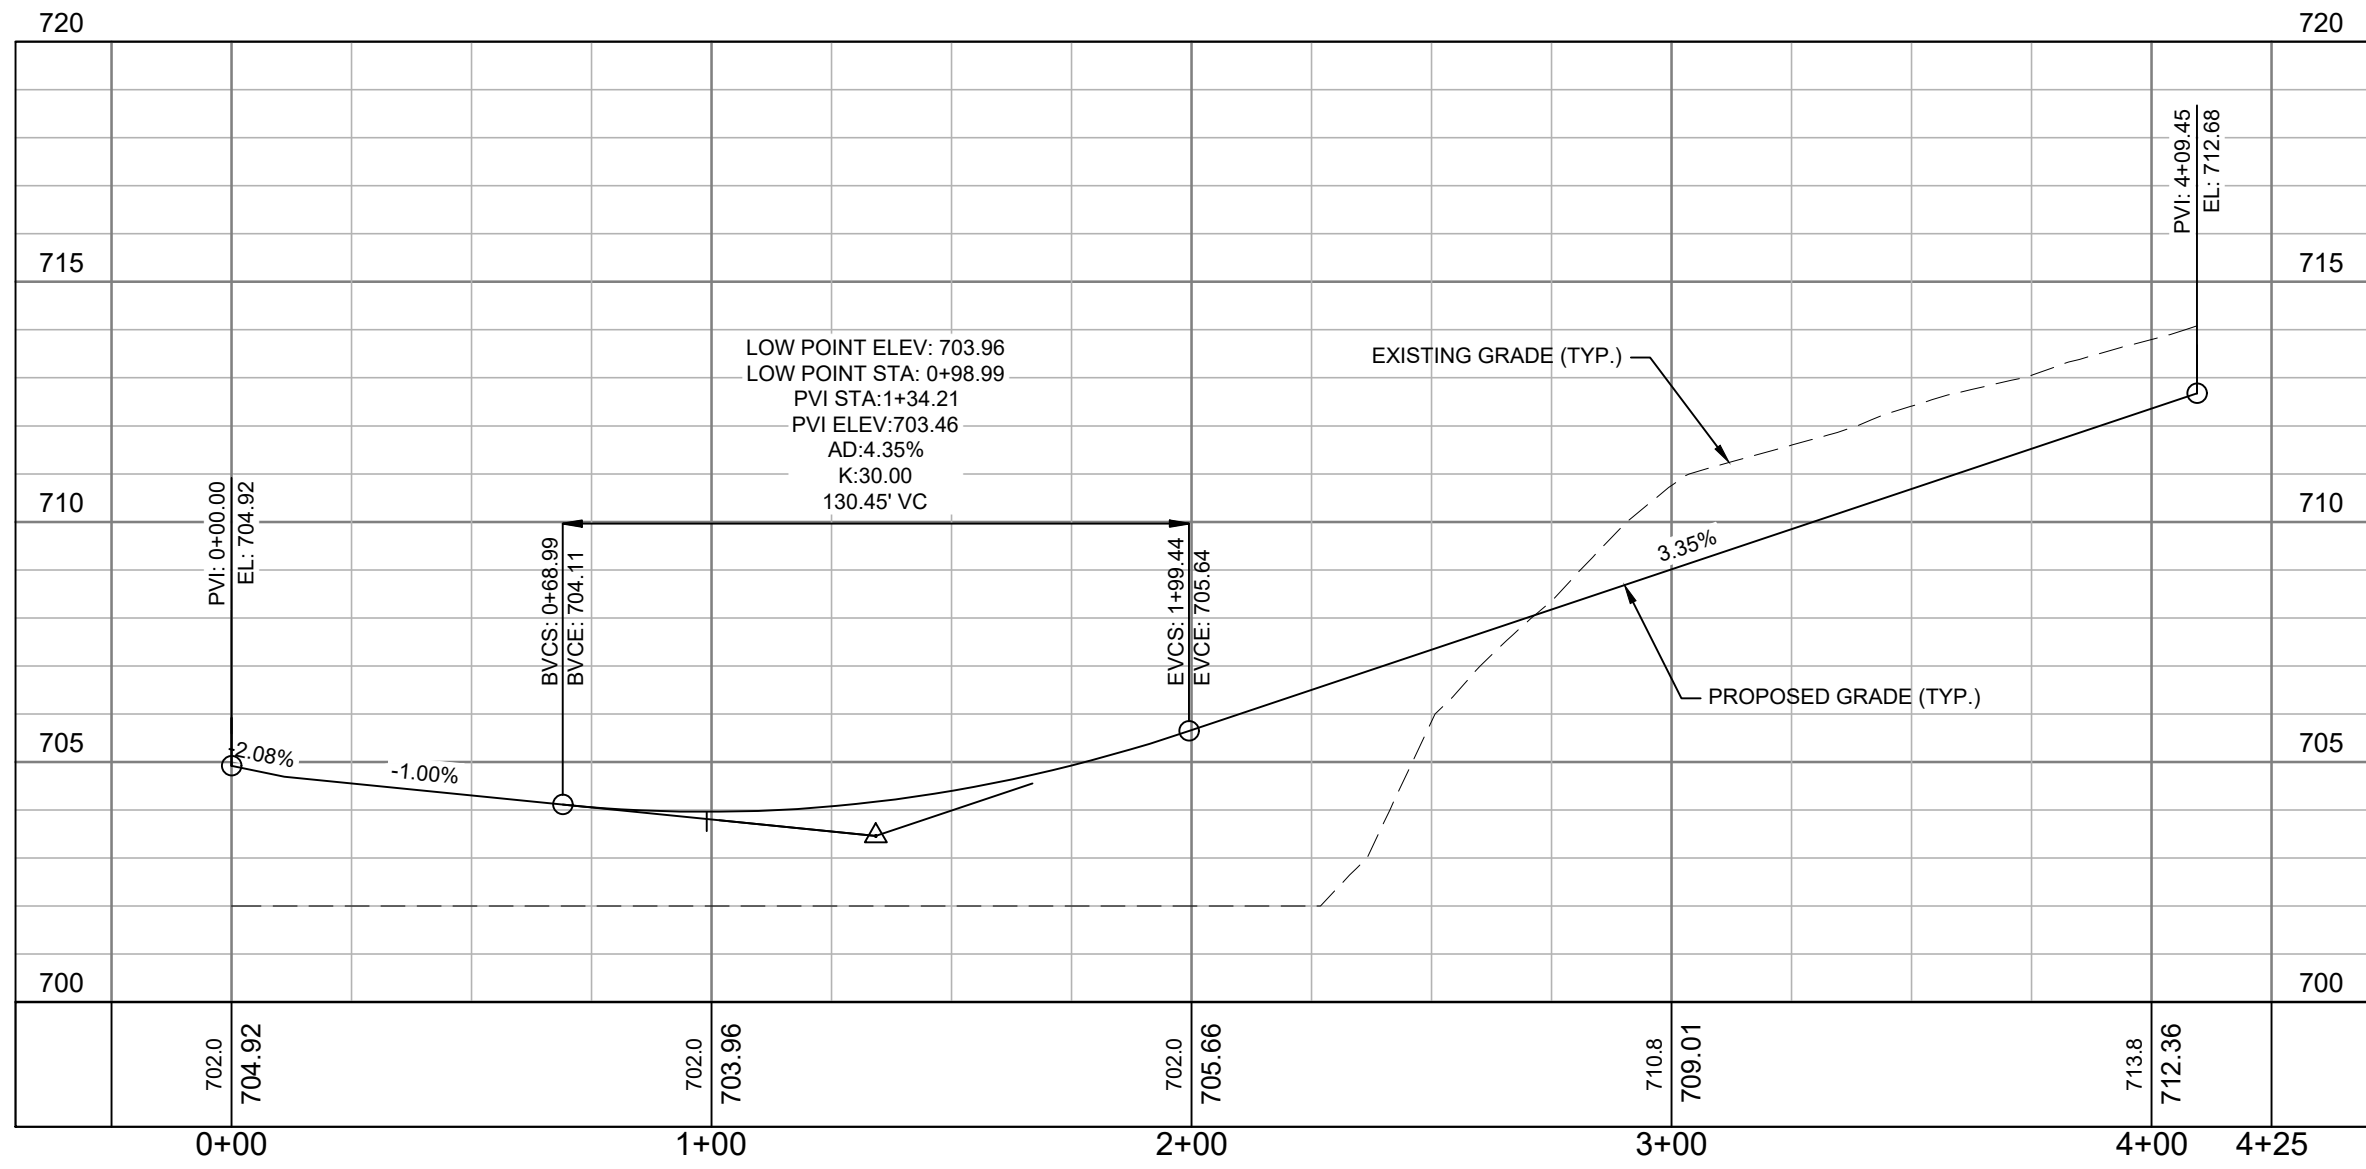


ROAD C

H. Scale: 1"=40' | V. Scale: 1"=4'

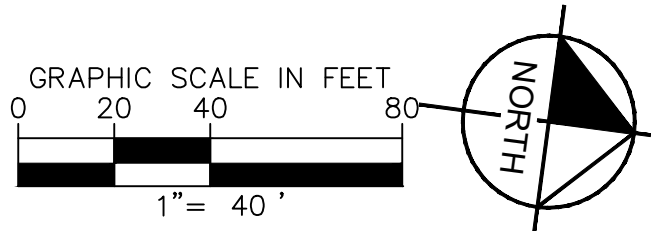
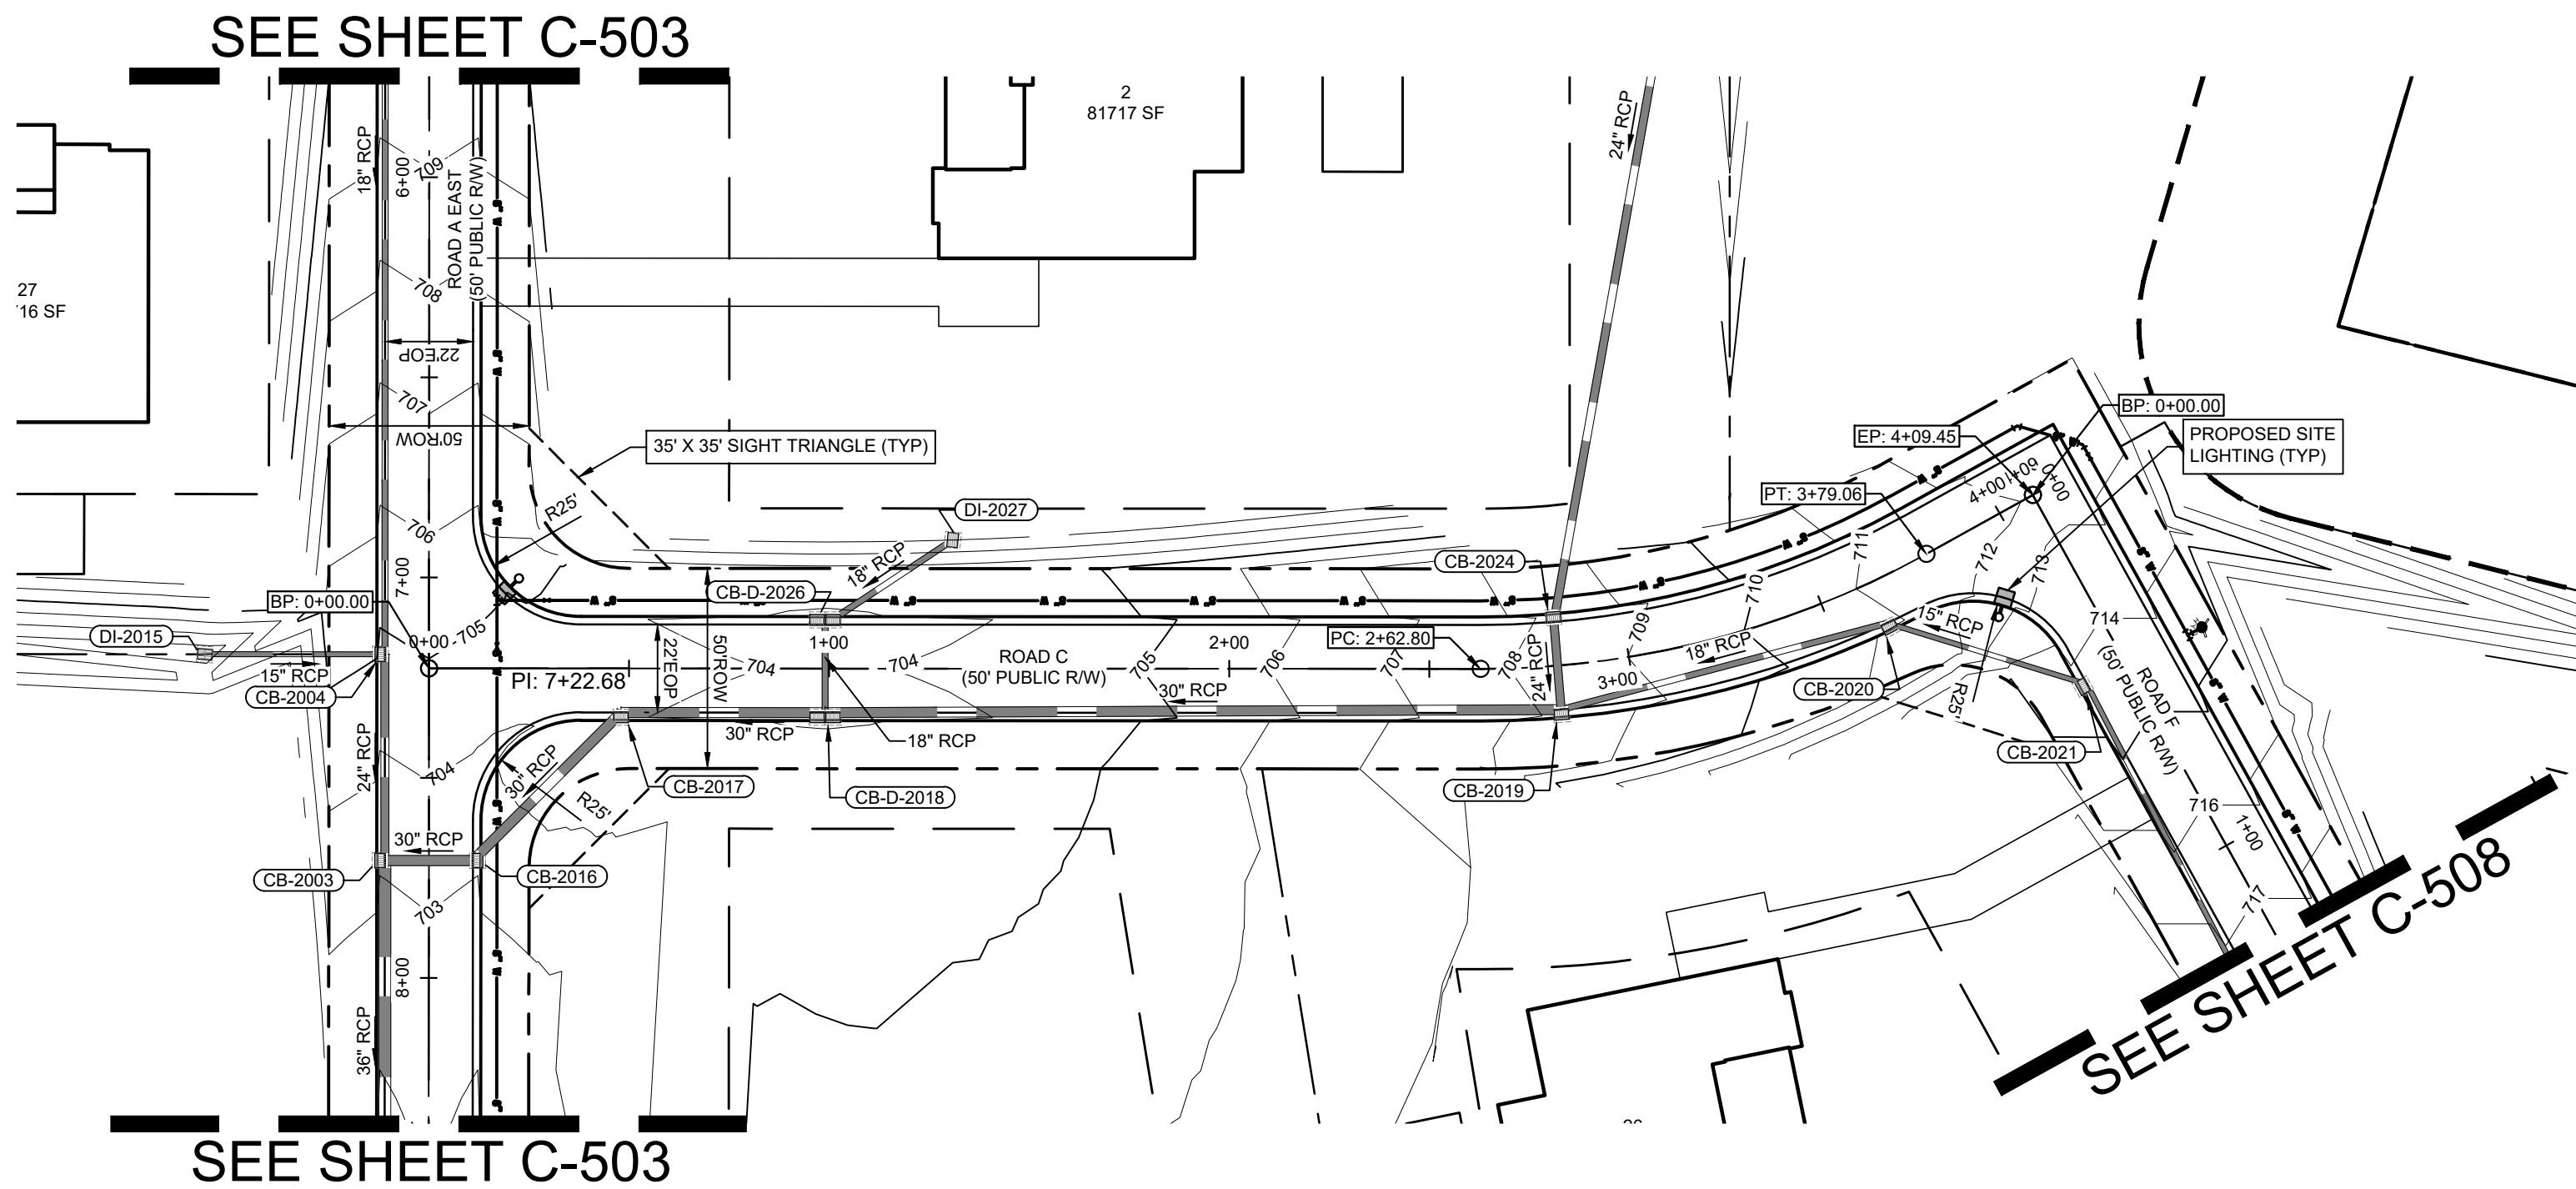


KH PROJECT 012826085		DATE 01/05/2025	SCALE AS SHOWN	DESIGNED BY TTF	DRAWN BY TTF	CHECKED BY AMP
KH PROJECT 012826085		DATE 01/05/2025	SCALE AS SHOWN	DESIGNED BY TTF	DRAWN BY TTF	CHECKED BY AMP
ROAD C PLAN AND PROFILE						
MORRIS FARM PREPARED FOR TOLL BROTHERS, INC. NORTH CAROLINA WEDDINGTON						
SHEET NUMBER C-505						
REVISIONS						BY DATE
No.						


© 2025 KIMLEY-HORN AND ASSOCIATES, INC.
200 SOUTH TRYON ST SUITE 200, CHARLOTTE, NC 28202
PHONE 704-335-5131
WWW.KIMLEY-HORN.COM
NC LICENSE #F-5102

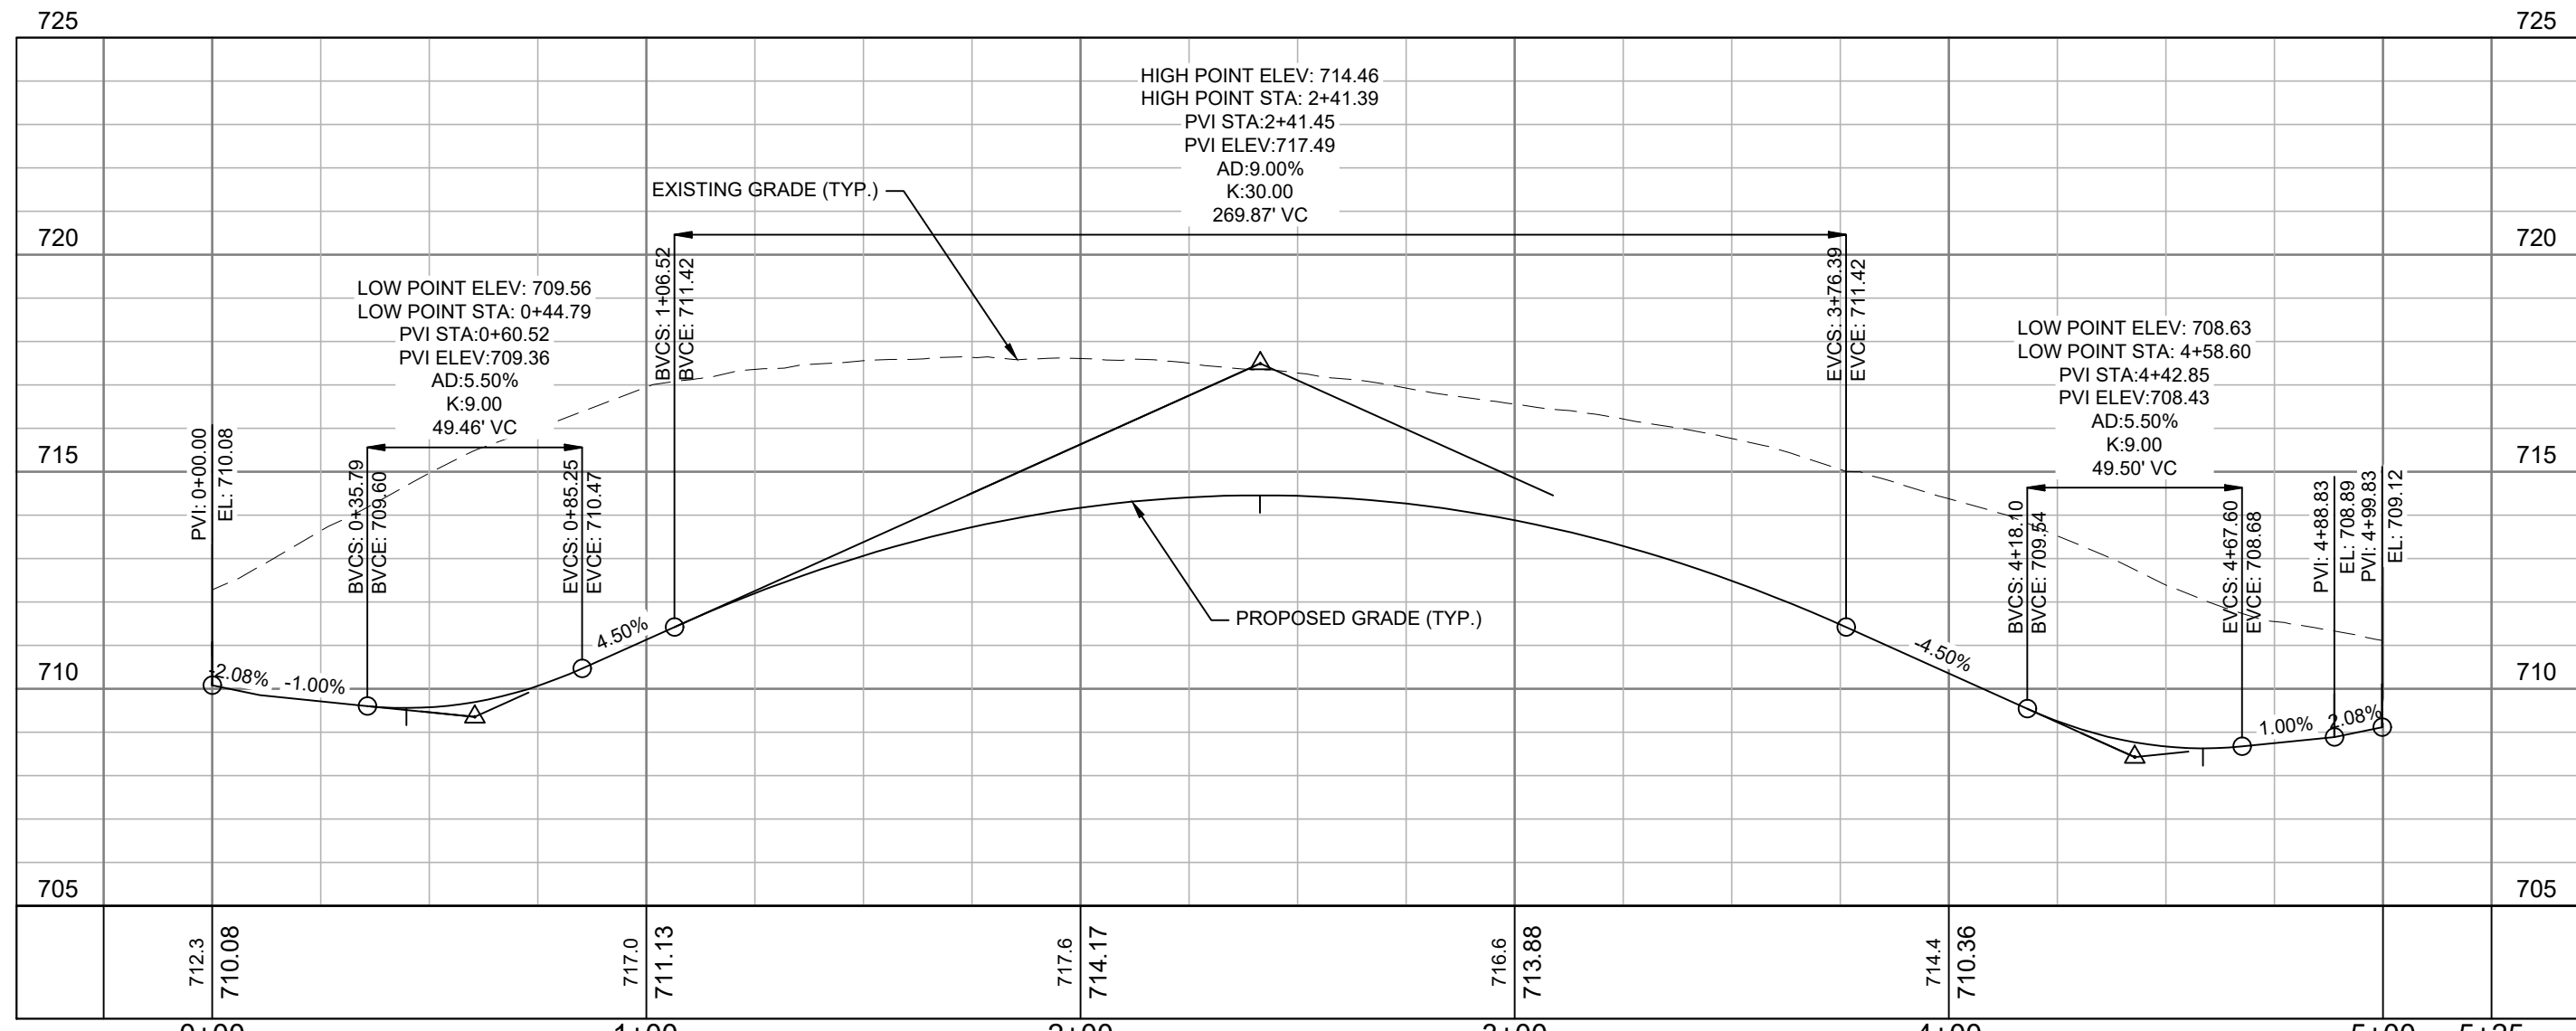

ROAD E
H. Scale: 1"=40' | V. Scale: 1"=4'

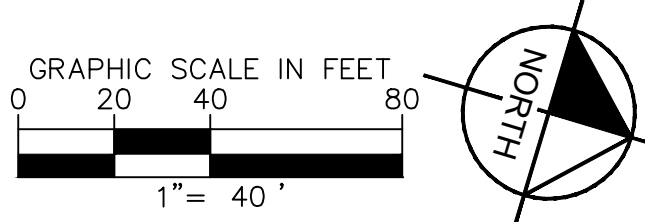
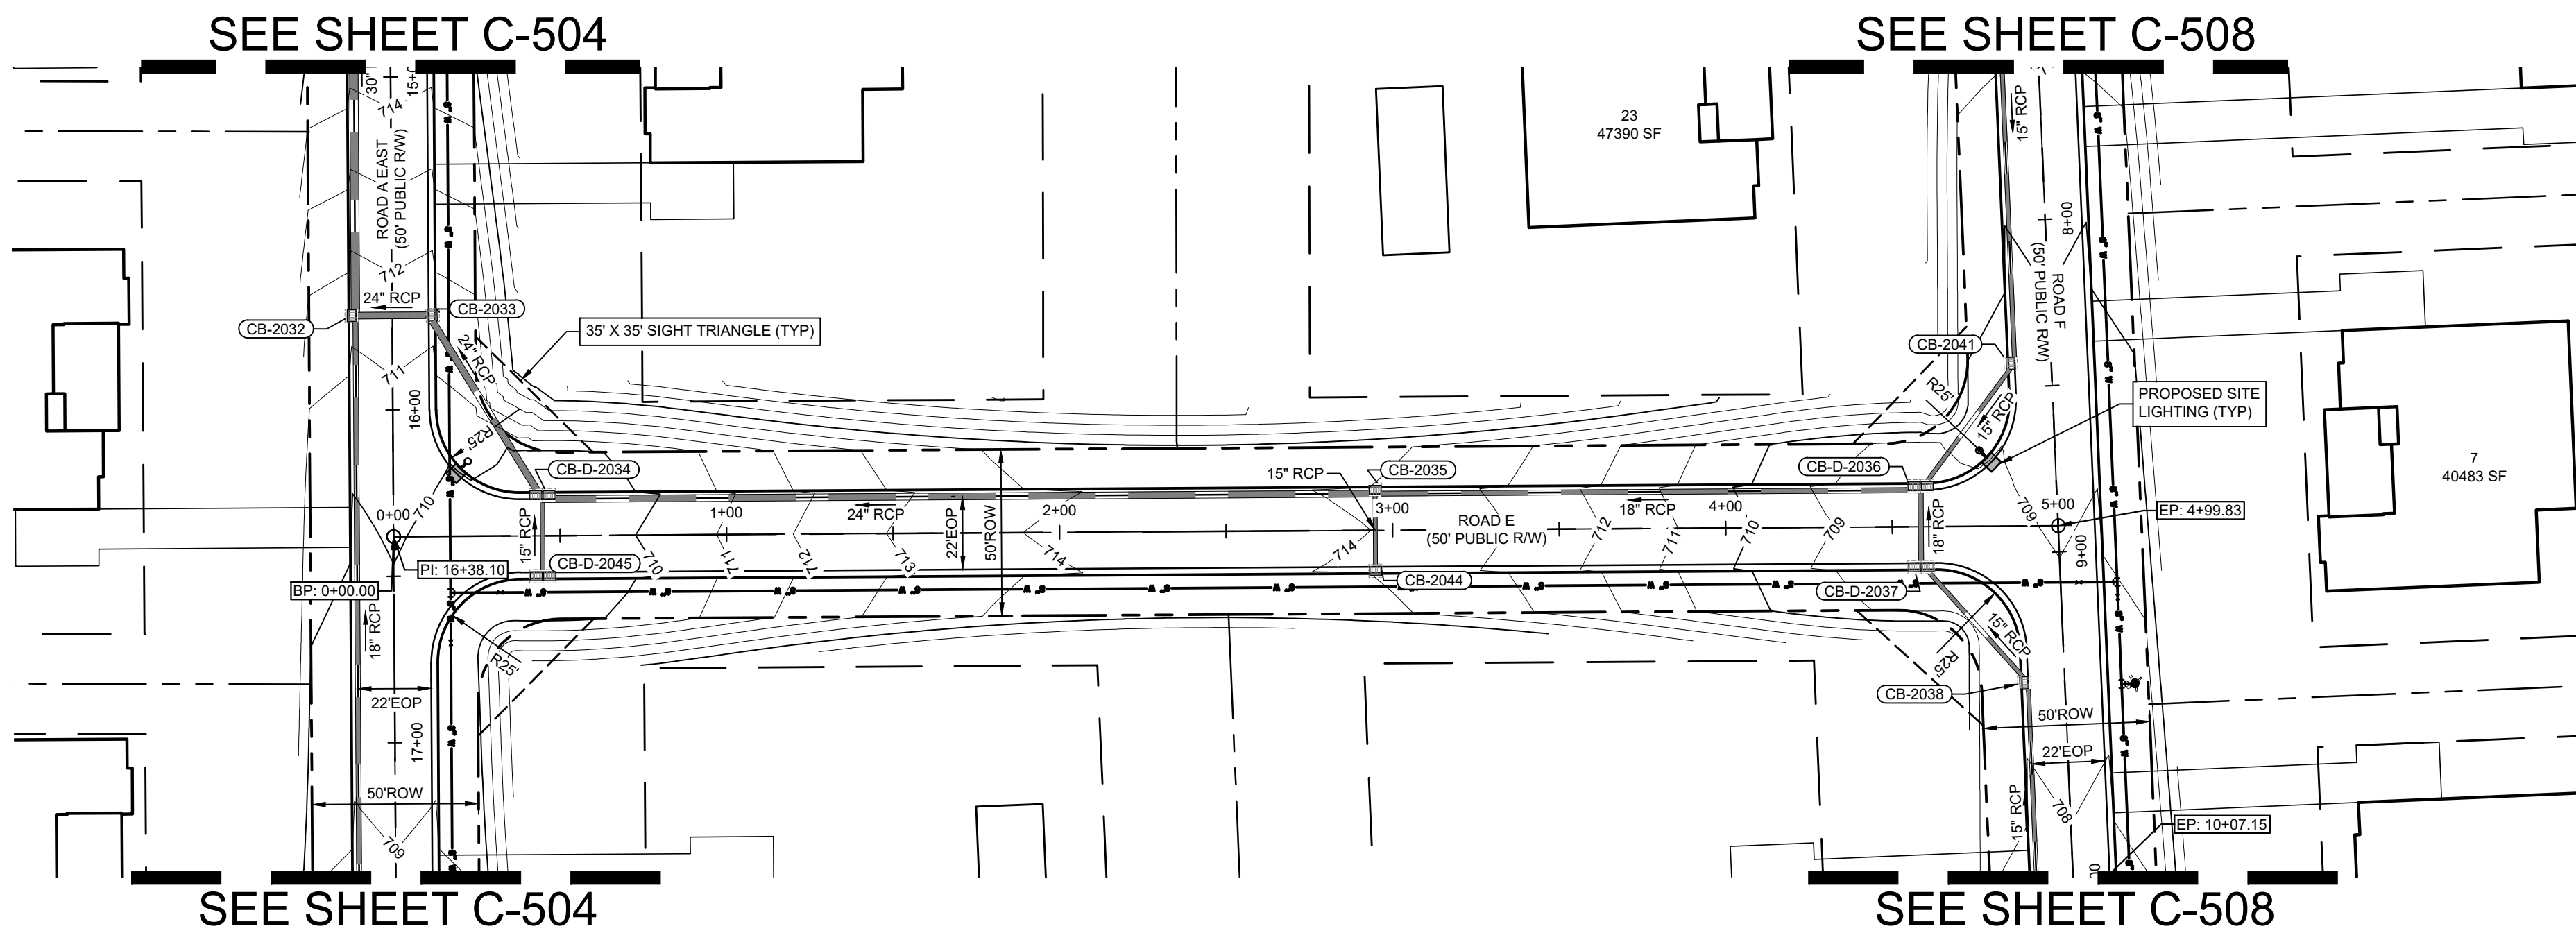


KH PROJECT 012826085	DATE 01/05/2025	SCALE AS SHOWN	DESIGNED BY TTF	DRAWN BY TTF	CHECKED BY AMP			© 2025 KIMLEY-HORN AND ASSOCIATES, INC. 200 SOUTH TRYON ST. SUITE 200, CHARLOTTE, NC 28202 PHONE: 704-333-5131 WWW.KIMLEY-HORN.COM NC LICENSE #P-5102	REVISIONS	BY
										DATE
MORRIS FARM PREPARED FOR TOLL BROTHERS, INC. NORTH CAROLINA WEDDINGTON								SHEET NUMBER C-507	ROAD E PLAN AND PROFILE	

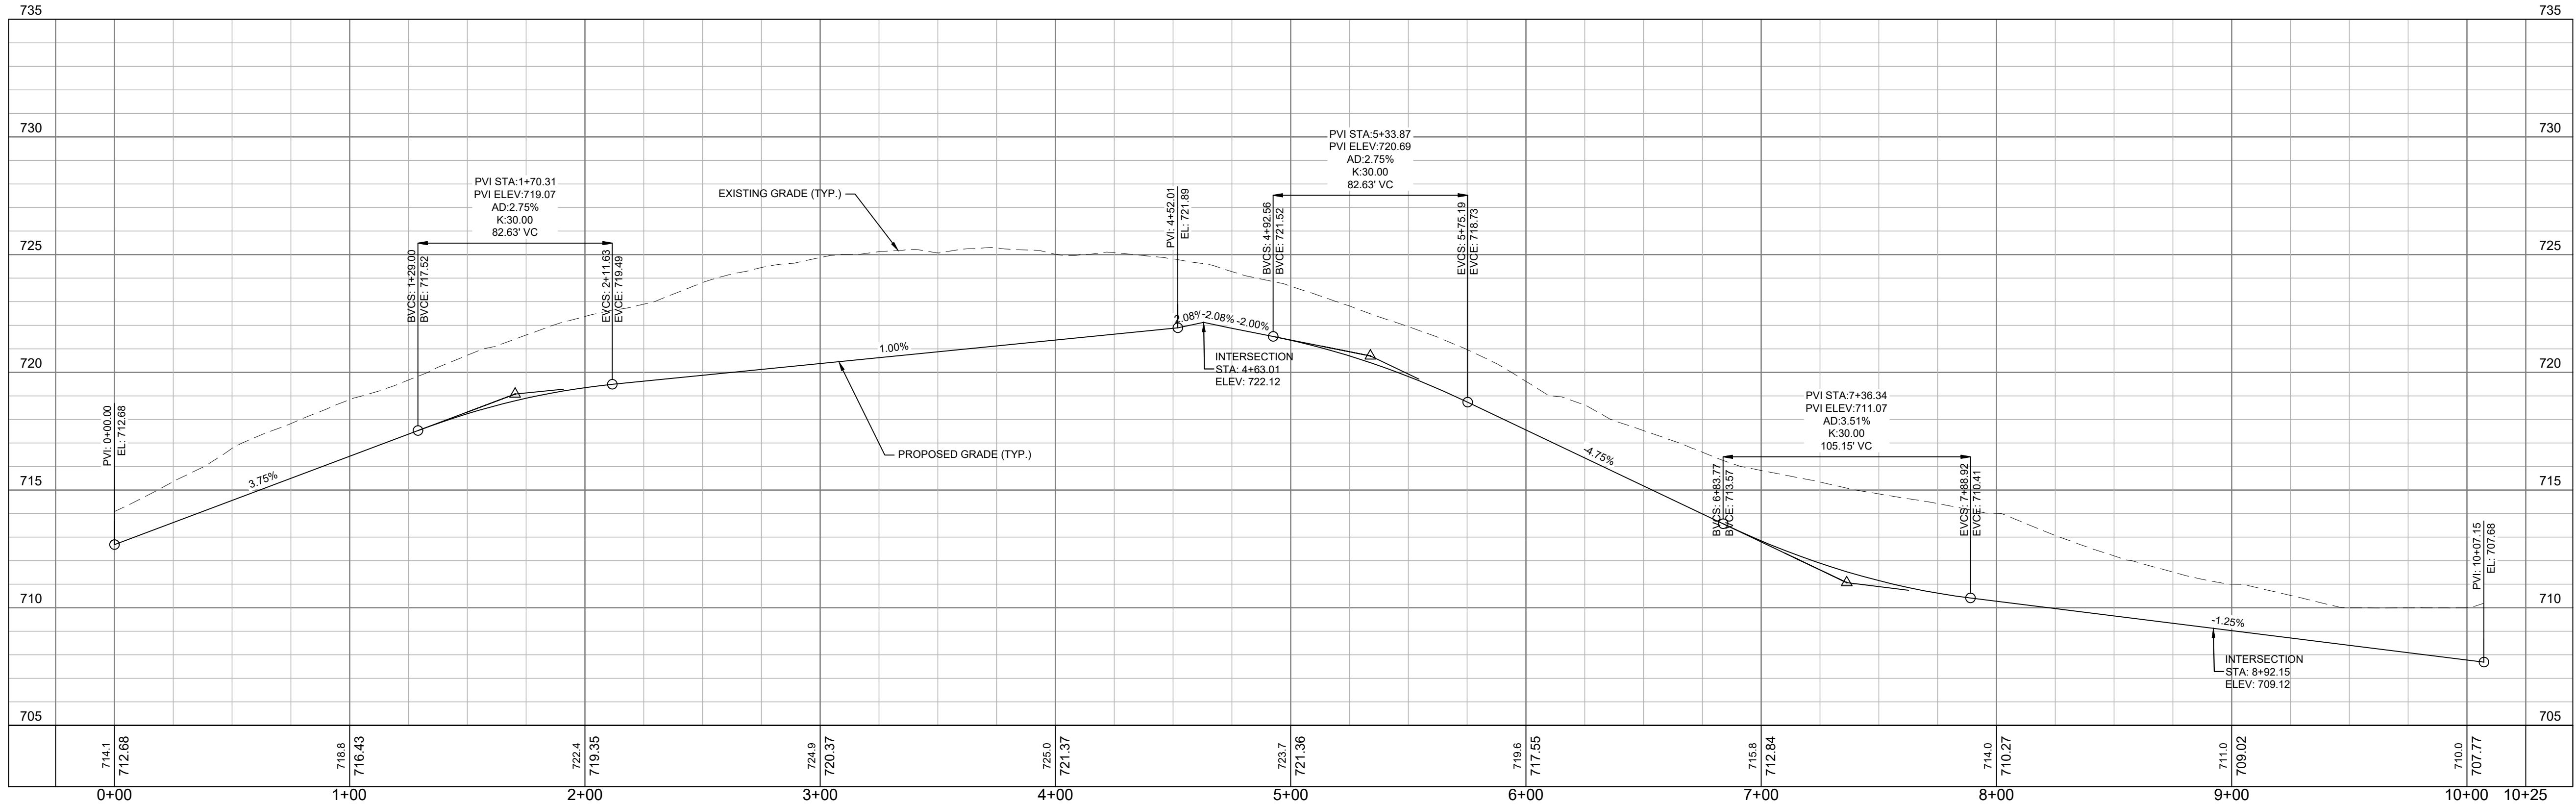

ROAD F


H. Scale: 1"=40' | V. Scale: 1"=4'

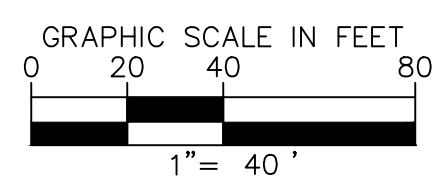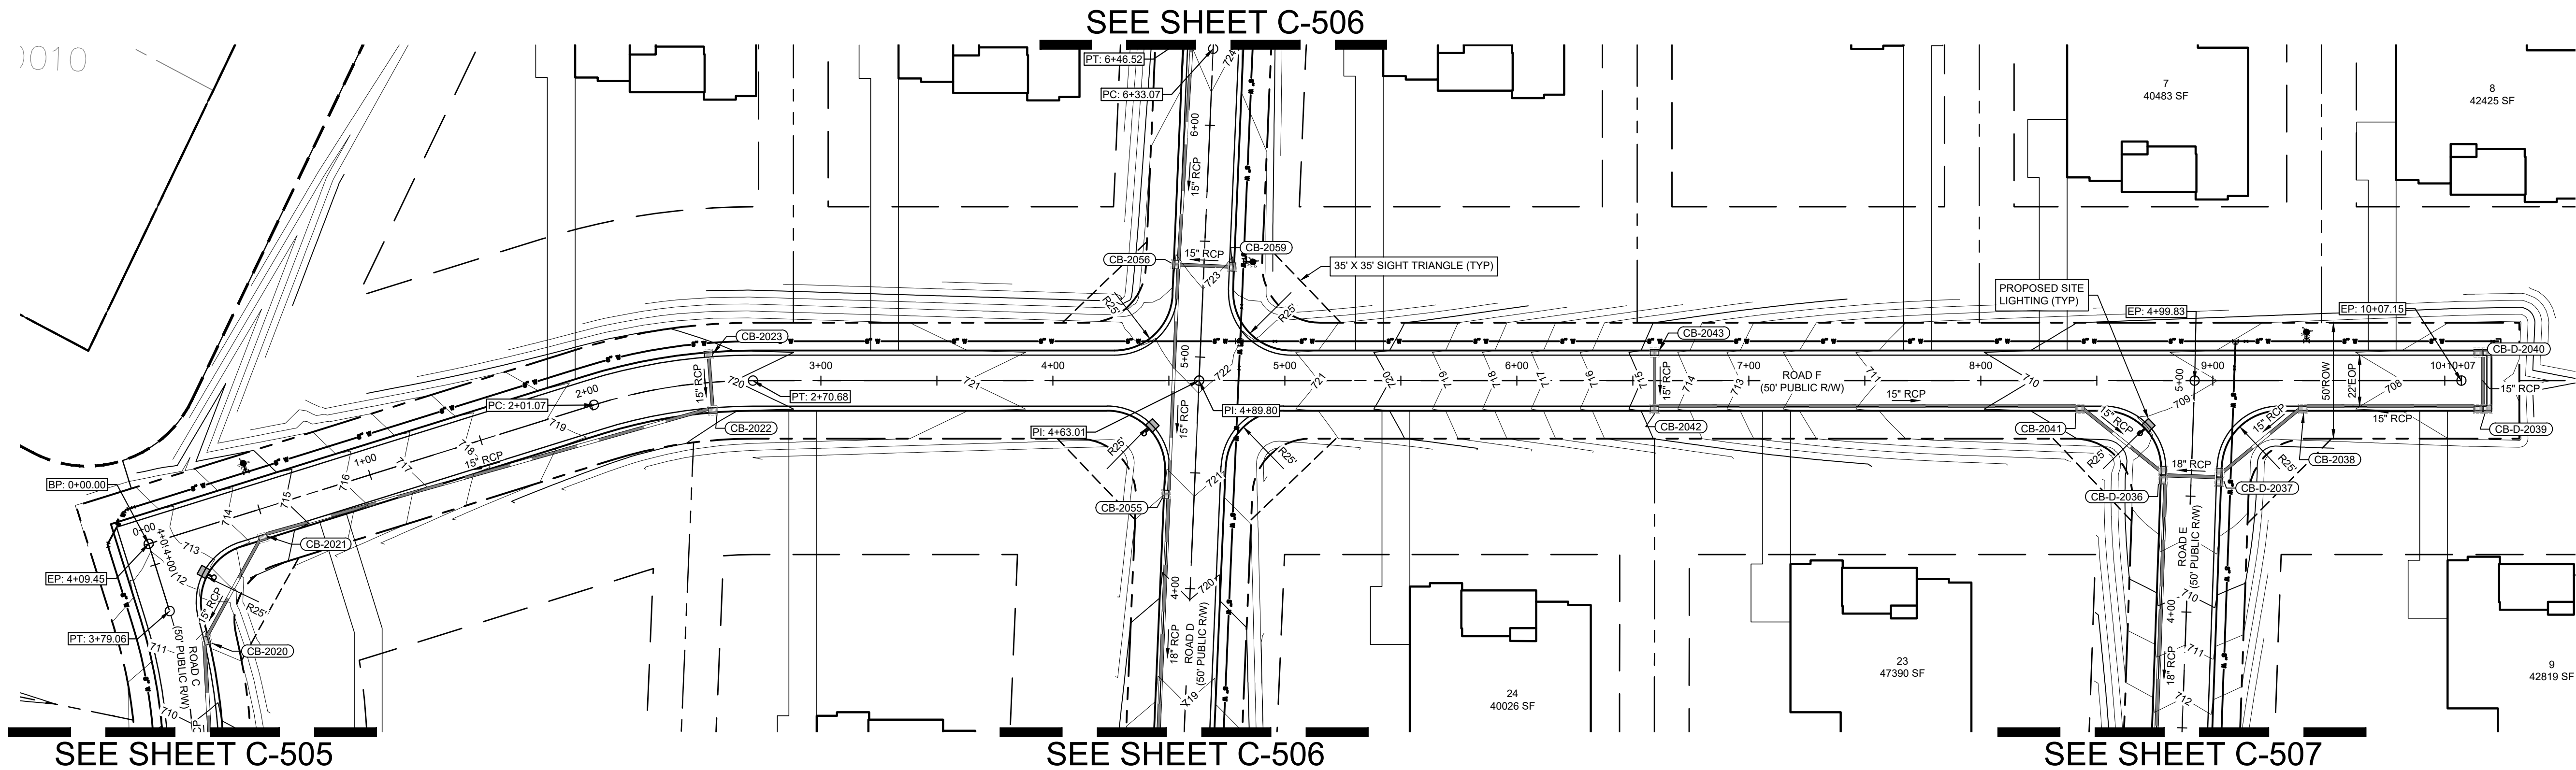

Know what's below.
Call before you dig.

Kimley»Horn

© 2025 KIMLEY-HORN AND ASSOCIATES, INC.
200 SOUTH TRYON ST. SUITE 200, CHARLOTTE, NC 28202
PHONE: 704-353-5131
WWW.KIMLEY-HORN.COM
NC LICENSE #F-5102

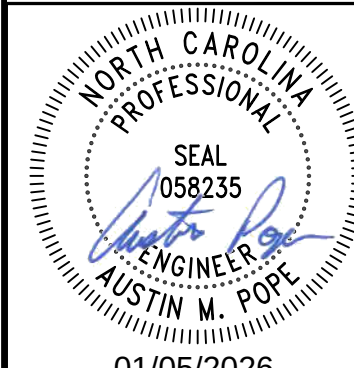

01/05/2026

KH PROJECT	012826085
DATE	01/05/2025
SCALE	AS SHOWN
DESIGNED BY	TTF
DRAWN BY	TTP
CHECKED BY	AMP

ROAD F PLAN AND
PROFILE

MORRIS FARM
PREPARED FOR
TOLL BROTHERS, INC.
NORTH CAROLINA
WEDDINGTON


SHEET NUMBER
C-508

BY

DATE

REVISIONS

No.

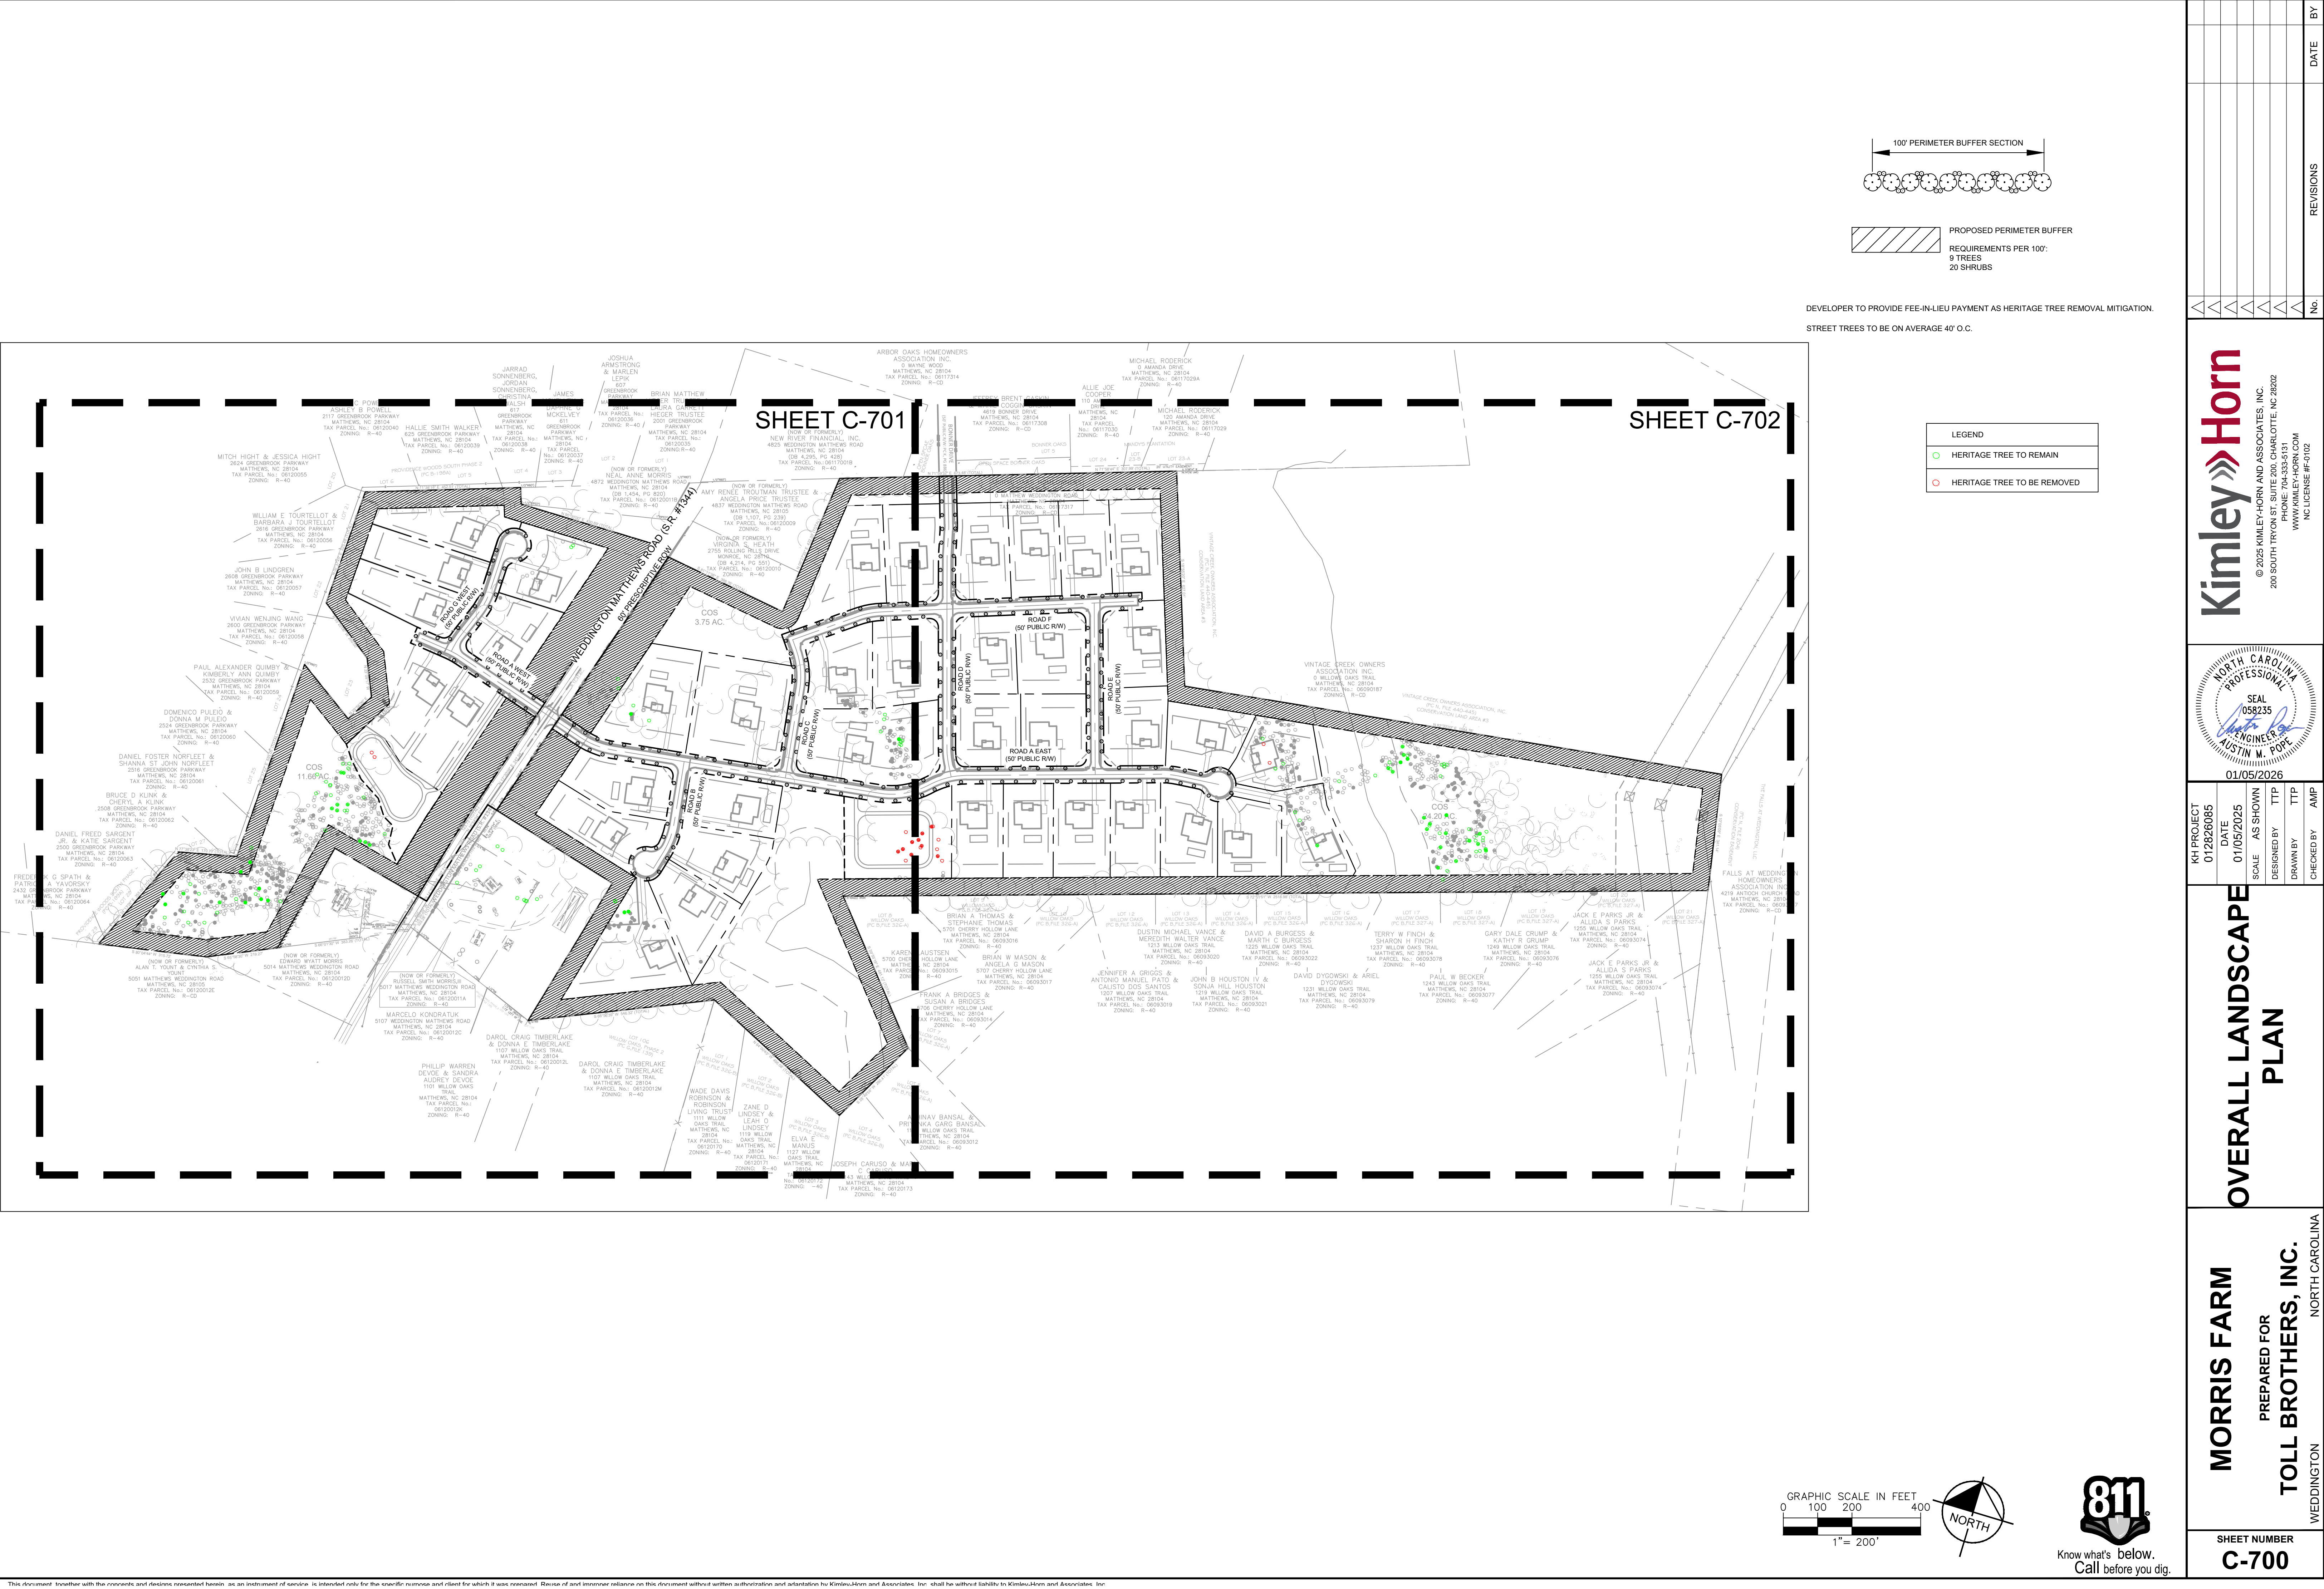



MORRIS FARM
PREPARED FOR
TOLL BROTHERS, INC.
WEDDINGTON
NORTH CAROLINA

