


## FLOOR PLAN

SCALE: 1/4" = 1'-0"

UNITS A, B, E, F = 48 NICHES EACH
UNITS C, D, G-J = 24 NICHES EACH

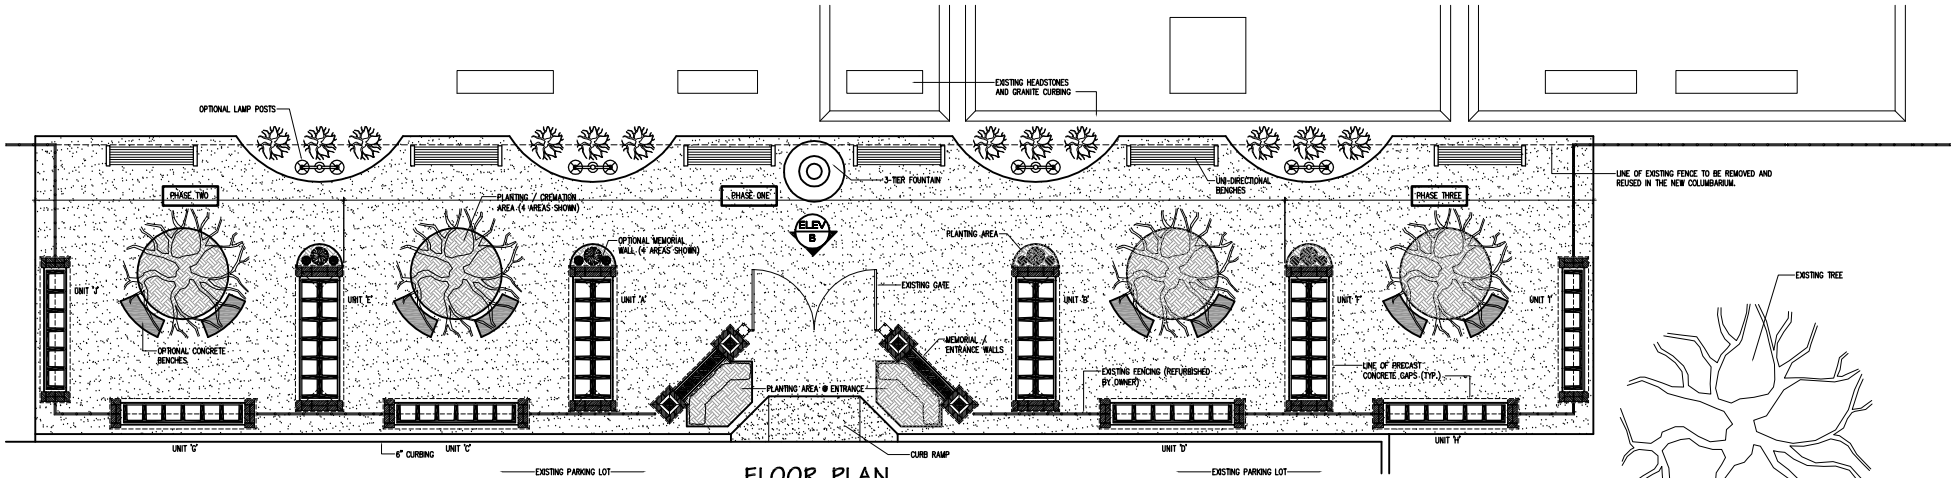





## ELEVATION 'A'

SCALE: 1/4" = 1'-0"

NOTES:
1. ALL OF THE EXISTING FENCING TO BE REMOVED AND REFURBISED BY THE CHURCH. SOME OF THE FENCING WILL BE UTILIZED AND INSTALLED BY CDI IN THE NEW COLUMBARIUM AS SHOWN ON THE PLAN. THE BALANCE OF THE FENCING TO BE USED AND INSTALLED BY THE CHURCH IN OTHER AREAS DETERMINED BY THE CHURCH.
2. ALL OF THE BRICK SHOWN WILL MATCH THE EXISTING BRICK AS CLOSELY AS POSSIBLE.
3. ALL OF THE GRANITE PANELS (STONE) WILL BE 2 CM. (3/4" TK.) PIECES UNLESS OTHERWISE NOTED

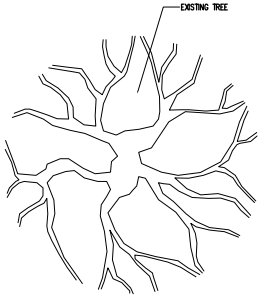

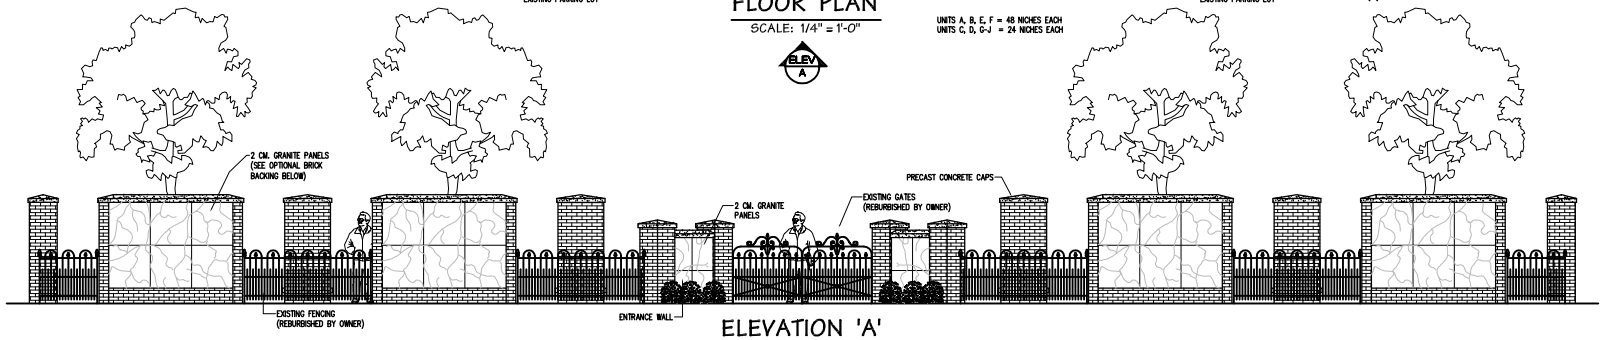
## ELEVATION 'B'

SCALE: 1/4" = 1'-0"

PHASE ONE: 144 NICHE SPACES
PHASE TWO: 96 NICHE SPACES
PHASE THREE: 96 NICHE SPACES

TOTAL NICHES: 336 NICHE SPACES

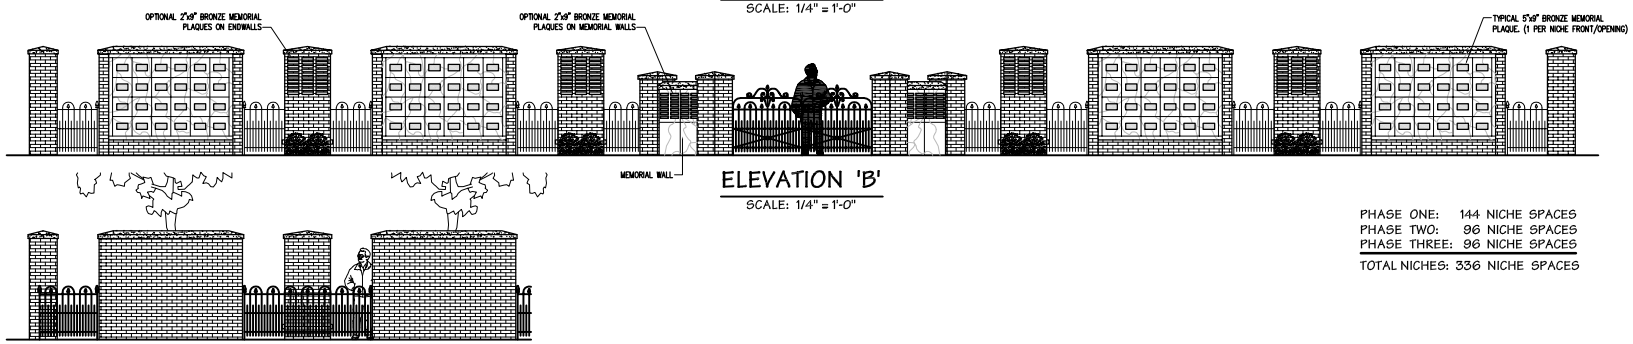


## TYP. WALL SECTIONS

SCALE: 1/2" = 1'-0"


**Columbarium Designers Inc.**

723 Church Street
Buford, Georgia 30518
800-864-4020 x800

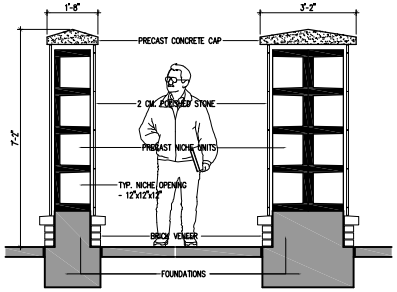
**PROJECT:**
MEMORIAL GARDEN

**PREPARED FOR:**
Weddington United Methodist Church
Weddington, North Carolina

**OWNER:**
Weddington United Methodist Church
13901 Providence Rd., Weddington, North Carolina 28104

**ARCHITECT**

North Carolina Registration No.

*Revisions*


© 2016 COLUMBARIUM DESIGNERS, INC.. These designs are the copyright property of COLUMBARIUM DESIGNERS, INC.. Reproduction in any form without the expressed written consent of COLUMBARIUM DESIGNERS, INC. is prohibited.


*Date* August 4, 2016
*Job No.* WUMC
*Checked By:* CDI
*Drawn by:* jda

*Sheet Title*
**PROPOSED COLUMBARIUM**

*Sheet No.*
**Prop-1**